DOUBLE-CELL
EZ FLOW MOUND DISPERSAL AREA
UNIFORM CELL ELEVATIONS

MIN. 6.0" OF TOPSOIL COVER

ASTM C-33 SAND FILL

D = _____ ft

E = _____ ft

System Elevation = _____ ft

Lateral Invert Elevation = _____ ft

CROSS SECTION VIEW
(No Scale)

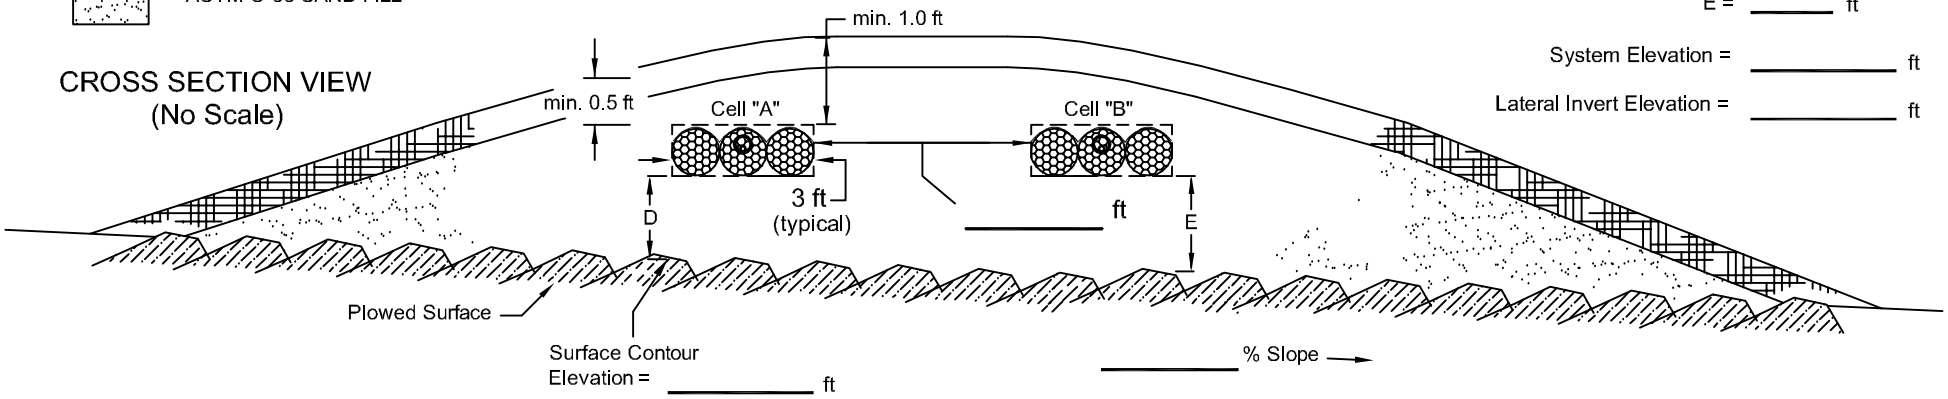

(Show force main, manifold, and flush valve locations on plan view.)

PLAN VIEW
(No Scale)

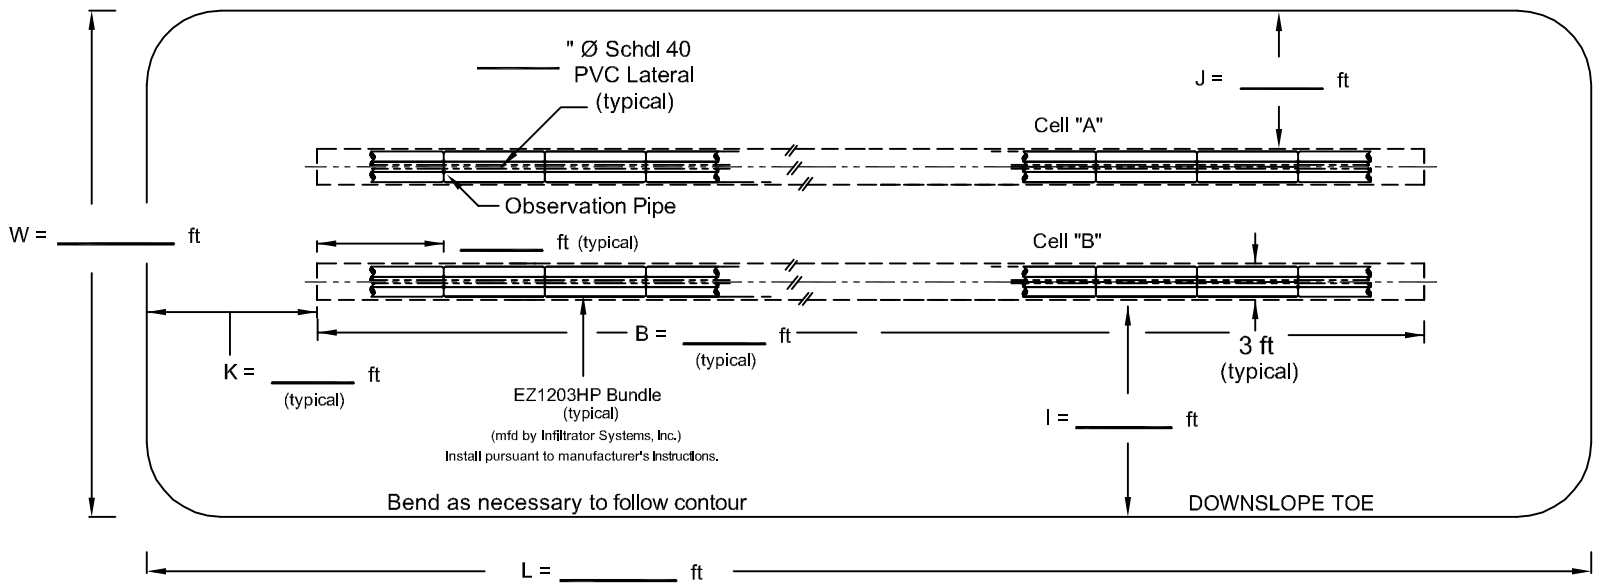

Total Dispersal Area

= _____ ft^2

Total Basal Area

= _____ ft^2

Prohibit disturbance and vehicular traffic
within 15 feet of downslope toe.

Reset Page