20130328

20080100

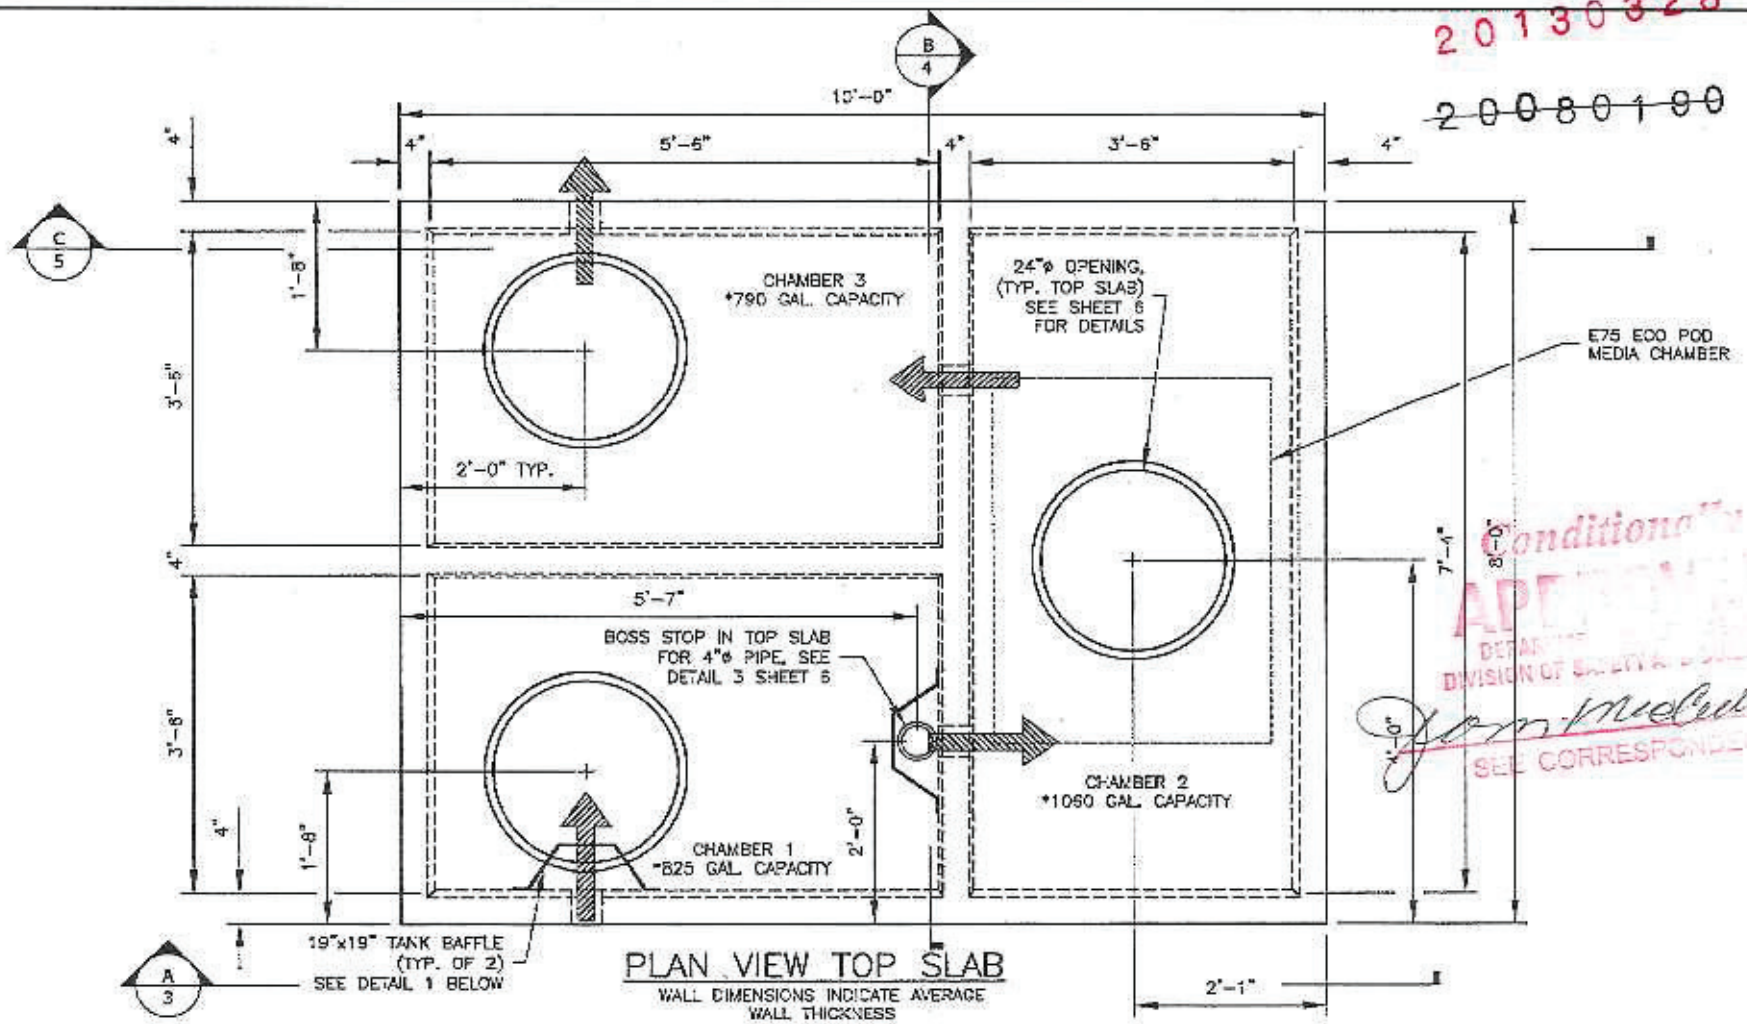

PLAN VIEW TOP SLAB

WALL DIMENSIONS INDICATE AVERAGE WALL THICKNESS

* CAPACITY IS BASED ON AN AVERAGE WALL THICKNESS OF 4"

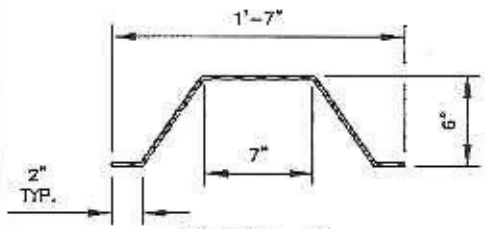

DETAIL 1

- TANK BAFFLE MADE FROM EXTRUDED POLYPROPELYNE
- BAFFLE FASTENED TO TANK WITH POWER FASTENERS, NYLON NAILIN, MUSHROOM HEAD – $\frac{1}{4}$" x $1\frac{1}{2}$"

REV. NO.	DATE	REVISION

PREPARED FOR:

LAKE SHORE BURIAL VAULT COMPANY
12780 WEST LISBON RD
BROOKFIELD, WI

PREPARED BY:

DELTA ENGINEERS
184 COURT STREET, BINGHAMTON, NY 13901
TEL: (607) 231-6600 FAX: (607) 231-6650

DATE: 2/18/08	SHEET TITLE: TOP SLAB REINFORCEMENT
SCALE: N.T.S.	DRAWN BY: KMK
PROJECT: 5 BEDROOM RESIDENTIAL E75 ECO POD TANK THREE-COMPARTMENT	CHKD BY: RET
CONTRACTOR:	DWG. NO. PD-04
DELTA PROJ. NO: 2007.000.018	SHT. NO. 2 OF 6

Conditionally APPROVED
DEPARTMENT OF SAFETY & PROFESSIONAL SERVICES
DIVISION OF ENVIRONMENTAL SERVICES
SEE CORRESPONDENCE

20130328

20080100

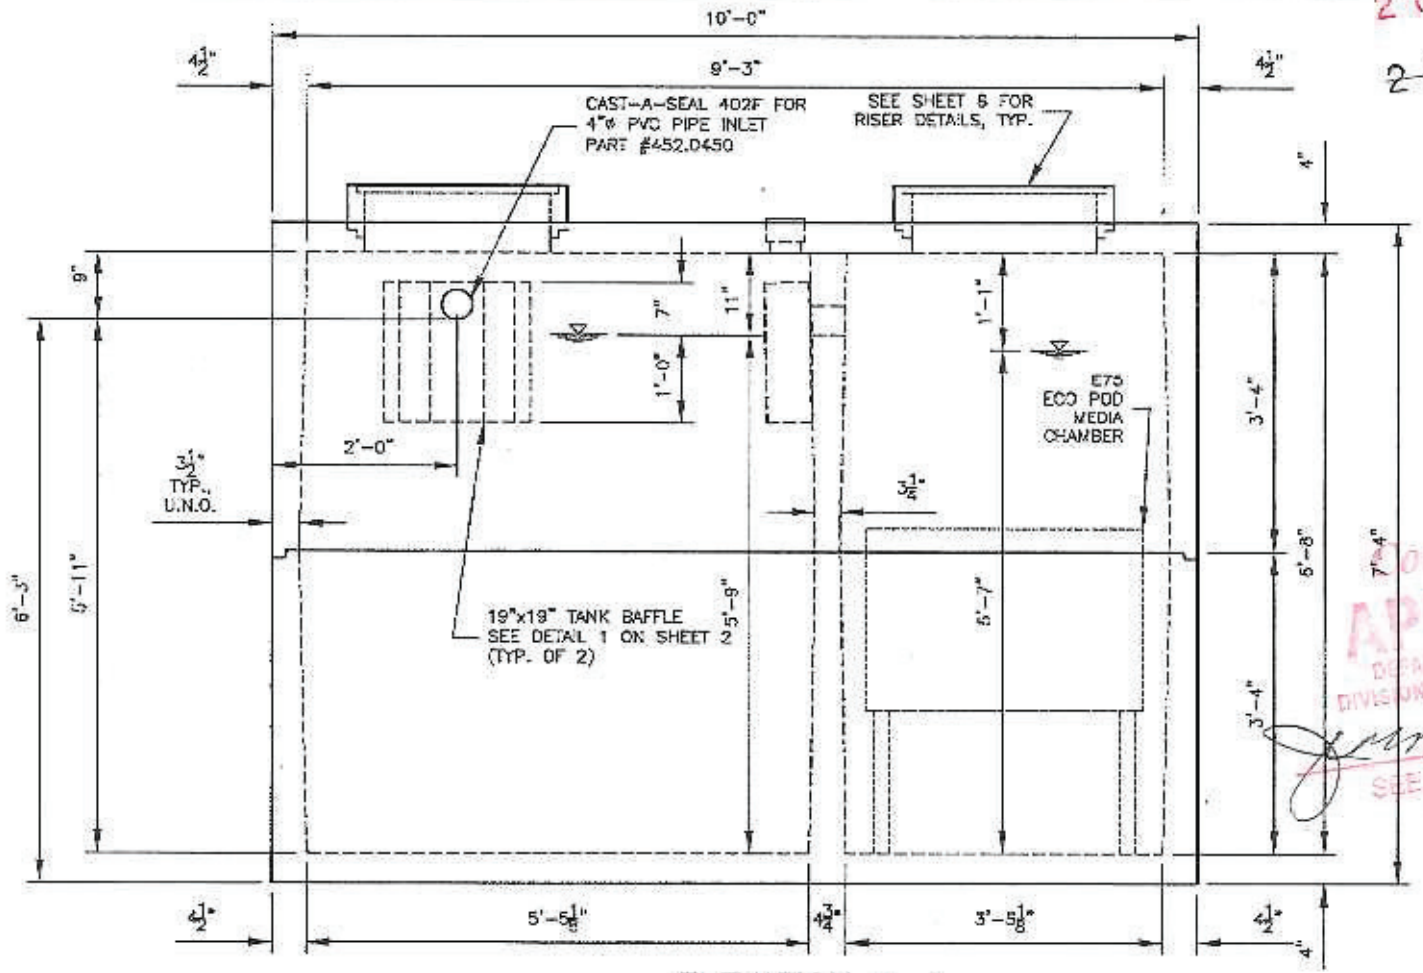

ELEVATION A-A

PIPE INLET

Conditionally APPROVED
DCA - COMMERCE
DIVISION OF SAFETY & BUILDINGS
SEE CORRESPONDENCE

REV.NO.	DATE	REVISION

PREPARED FOR:

LAKE SHORE BURIAL VAULT COMPANY
12780 WEST LISBON RD
BROOKFIELD, WI

PREPARED BY:

DELTA ENGINEERS
184 COURT STREET, BINGHAMTON, NY 13901
TEL: (607) 231-6600 FAX: (607) 231-6650

DATE: 2/18/08 | SHEET TITLE: ELEVATION VIEW | DRAWN BY: KMK
SCALE: N.T.S. | CHKD BY: RET

PROJECT: 5 BEDROOM RESIDENTIAL
E75 ECO POD TANK
THREE-COMPARTMENT

CONTRACTOR: | DWG. NO. P0-04
DELTA PROJ. NO.: 2007.000.018 | SHT. NO. 3 OF 6

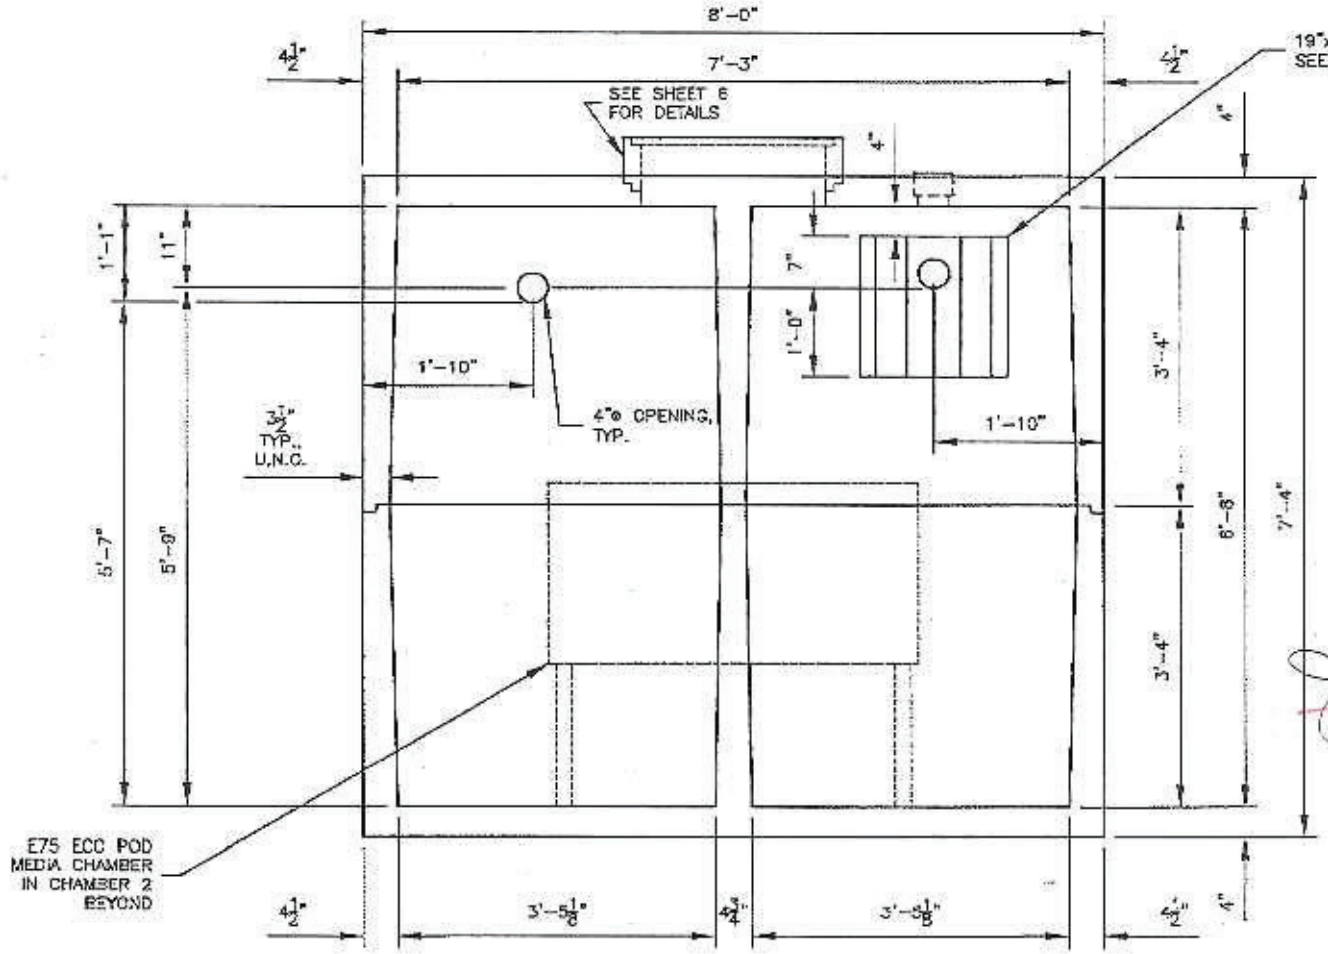

SECTION B–B

20130328

20080190

Conditionally APPROVED
DEPARTMENT OF SANITARY SURVEYORS
DIVISION OF SANITARY SURVEYORS
SEE CORRESPONDENCE

REV.NO.	DATE	REVISION

PREPARED FOR:
LAKE SHORE BURIAL VAULT COMPANY
12780 WEST LISBON RD
BROOKFIELD, WI

PREPARED BY:
DELTA ENGINEERS
184 COURT STREET, BINGHAMTON, NY 13901
TEL: (607) 231-6600 FAX: (607) 231-6650

DATE: 2/18/08
SHEET TITLE: SECTION VIEW
DRWN BY: KMK
SCALE: N.T.S.
CHKD BY: RET
PROJECT: 5 BEDROOM RESIDENTIAL
E75 ECO POD TANK
THREE–COMPARTMENT
CONTRACTOR:
DWG. NO. PD-04
DELTA PROJ. NO.: 2007.000.018
SHT. NO. 4 OF 5

20130328

~~20080100~~

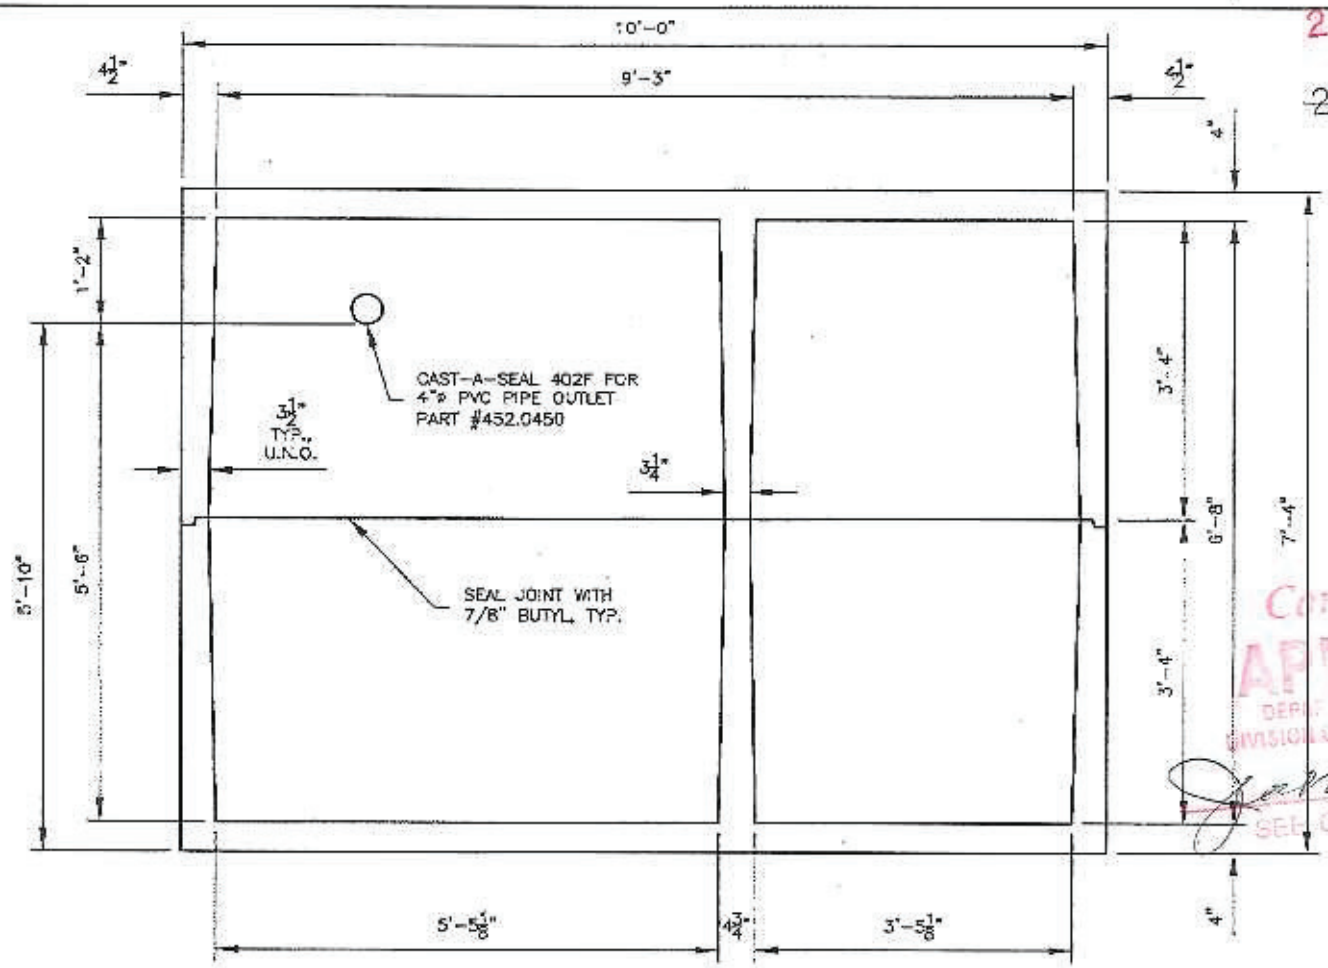

SECTION C-C
PIPE OUTLET

Conditionally
APPROVED
DEPARTMENT OF ENVIRONMENTAL SERVICES
DIVISION OF ENVIRONMENTAL SERVICES
SEE CORRESPONDENCE

REV. NO.	DATE	REVISION

PREPARED FOR:

LAKE SHORE BURIAL VAULT COMPANY
12780 WEST LLISBON RD
BROOKFIELD, WI

PREPARED BY:

DELTA ENGINEERS
184 COURT STREET, BINGHAMTON, NY 13901
TEL: (607) 231-6600 FAX: (607) 231-6650

DATE: 2/18/08	SHEET TITLE: SECTION VIEW	DRAWN BY: KMK	
SCALE: N.T.S.		CKD BY: RET	
PROJECT: 5 BEDROOM RESIDENTIAL E75 ECO POD TANK THREE-COMPARTMENT			
CONTRACTOR:		DWG. NO. PD-04	
DELTA PROJ. NO.: 2007.000.018		SHT. NO. 5 OF 6	

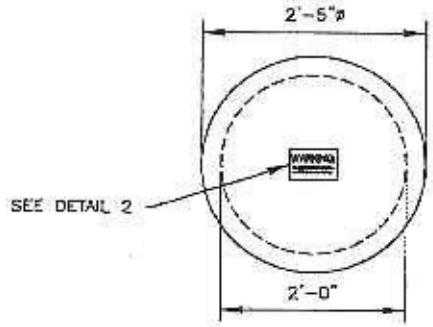

PLAN VIEW
MANHOLE COVER

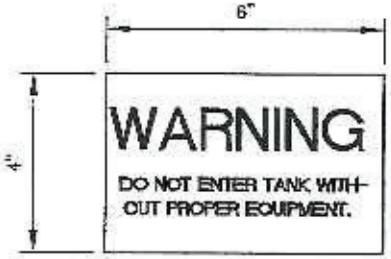

DETAIL 2
(PLAN VIEW)
WARNING PLAQUE ON MANHOLE COVER, TYP.

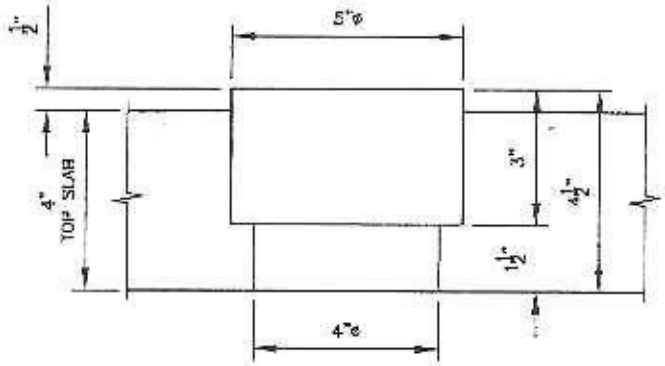

DETAIL 3
BOSS STOP FOR 4"ø PIPE
(SECTION VIEW)

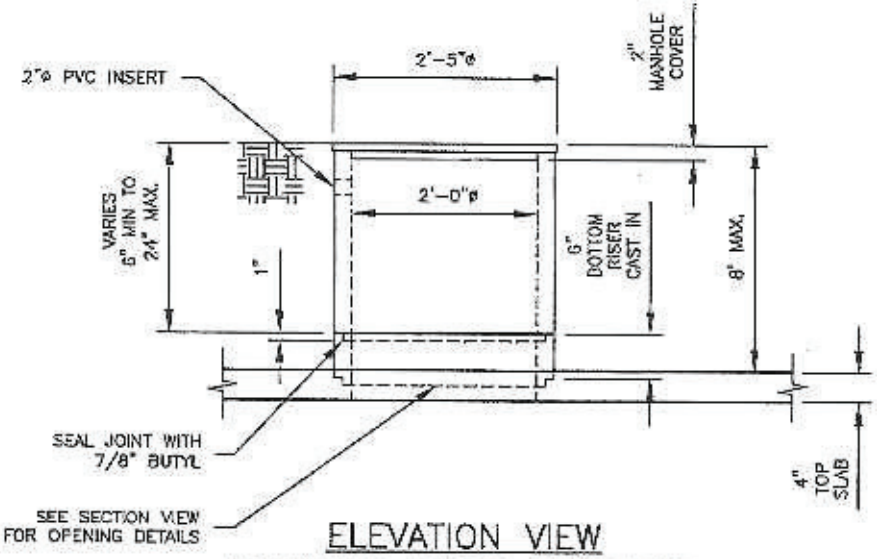

ELEVATION VIEW
MANHOLE RISER W/COVER

20080100
20130328
APPROVED
SEE CORRESPONDENCE

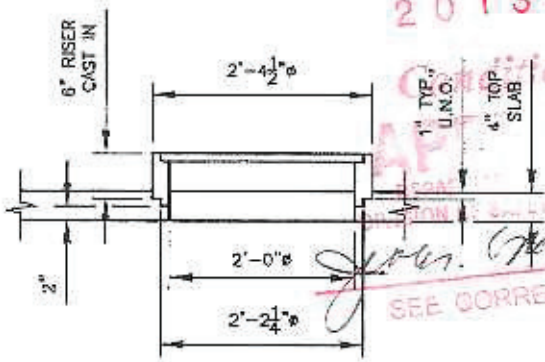

SECTION VIEW
OPENING DETAIL TOP SLAB, TYP.

REV.NO.	DATE	REVISION

PREPARED FOR:
LAKE SHORE BURIAL VAULT COMPANY
12780 WEST LISBON RD
BROOKFIELD, WI

PREPARED BY:
DELTA ENGINEERS
184 COURT STREET, BINGHAMTON, NY 13901
TEL: (607) 231-6600 FAX: (607) 231-6650

DATE: 2/18/06
SHEET TITLE: DETAILS
DRAWN BY: KMK
SCALE: N.T.S.
CHKD BY: RET
PROJECT: 5 BEDROOM RESIDENTIAL
E75 ECO POD TANK
THREE-COMPARTMENT
CONTRACTOR
DWG. NO. PD-04
DELTA PROJ. NO.: 2007.000.016
SHT. NO. 5 OF 5