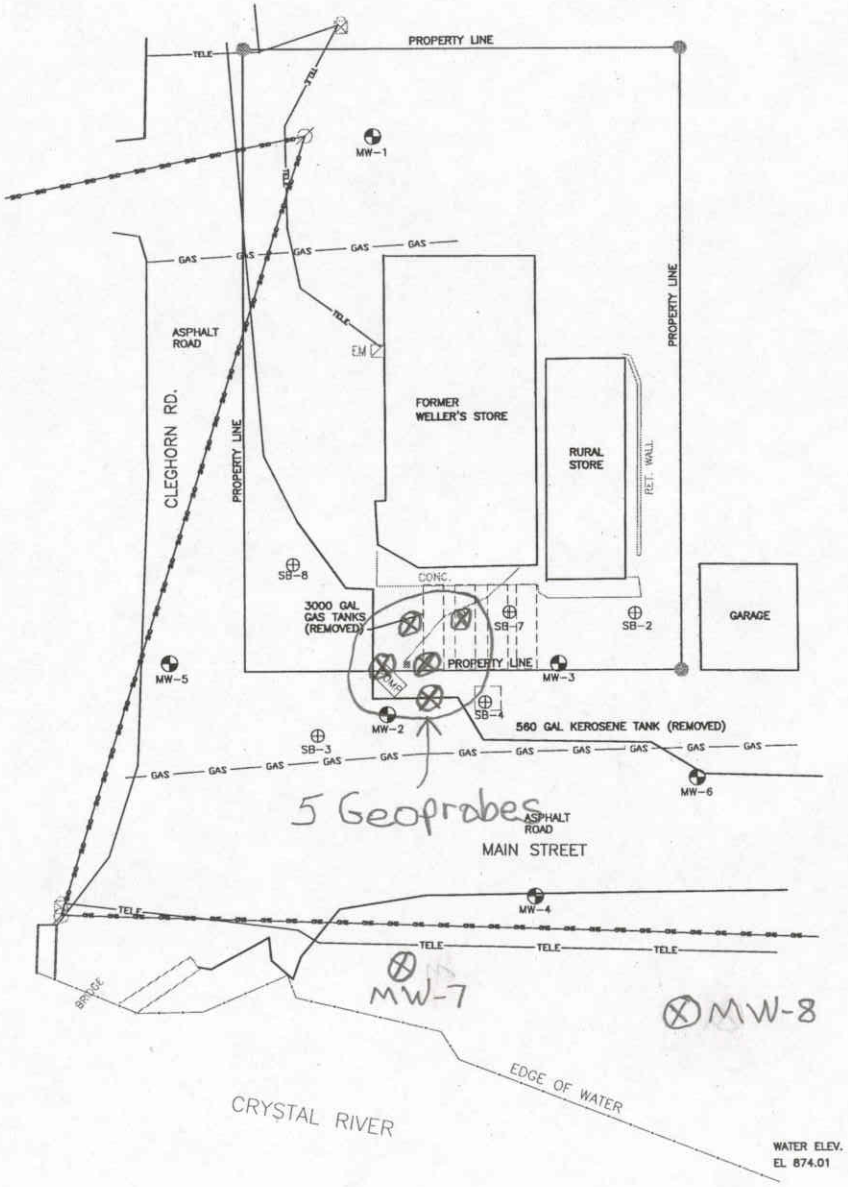

LEGEND

- Soil Boring Location
- Monitoring Well Location
- Telepone Riser
- EM Electric Meter
- Power Pole
- Found 1" Iron Pipe
- Sign Post

- TELE — UG Telephone
- WM — Watermain
- ELEC — UG Electric
- OHE — Overhead Electric
- STORM — Storm Sewer
- SAN — Sanitary Sewer

SCALE: 1" = 25'-0"

0 12.5' 25' 50'

DRAWN BY:	PAR
CHECKED BY:	J.B.
DATE:	2-18-08
PROJECT NO:	4741
DRAWING FILE:	4741 6.1.3

ENGINEER

K. Singh & Associates, Inc.

ENGINEERS, ARCHITECTS & ENVIRONMENTAL CONSULTANTS

1135 Legion Drive Elm Grove, Wisconsin 53122

Phone: (262) 821-1171 FAX: (262) 821-1174

E-mail: ksingh@ksesc.com

TITLE:

FIGURE 6.1.3:
SOIL BORING &
MONITORING WELL
LOCATION

ADDRESS:

FORMER WELLER'S STORE
E1380 MAIN STREET
WAUPACA, WI 54981