# Attachment 3

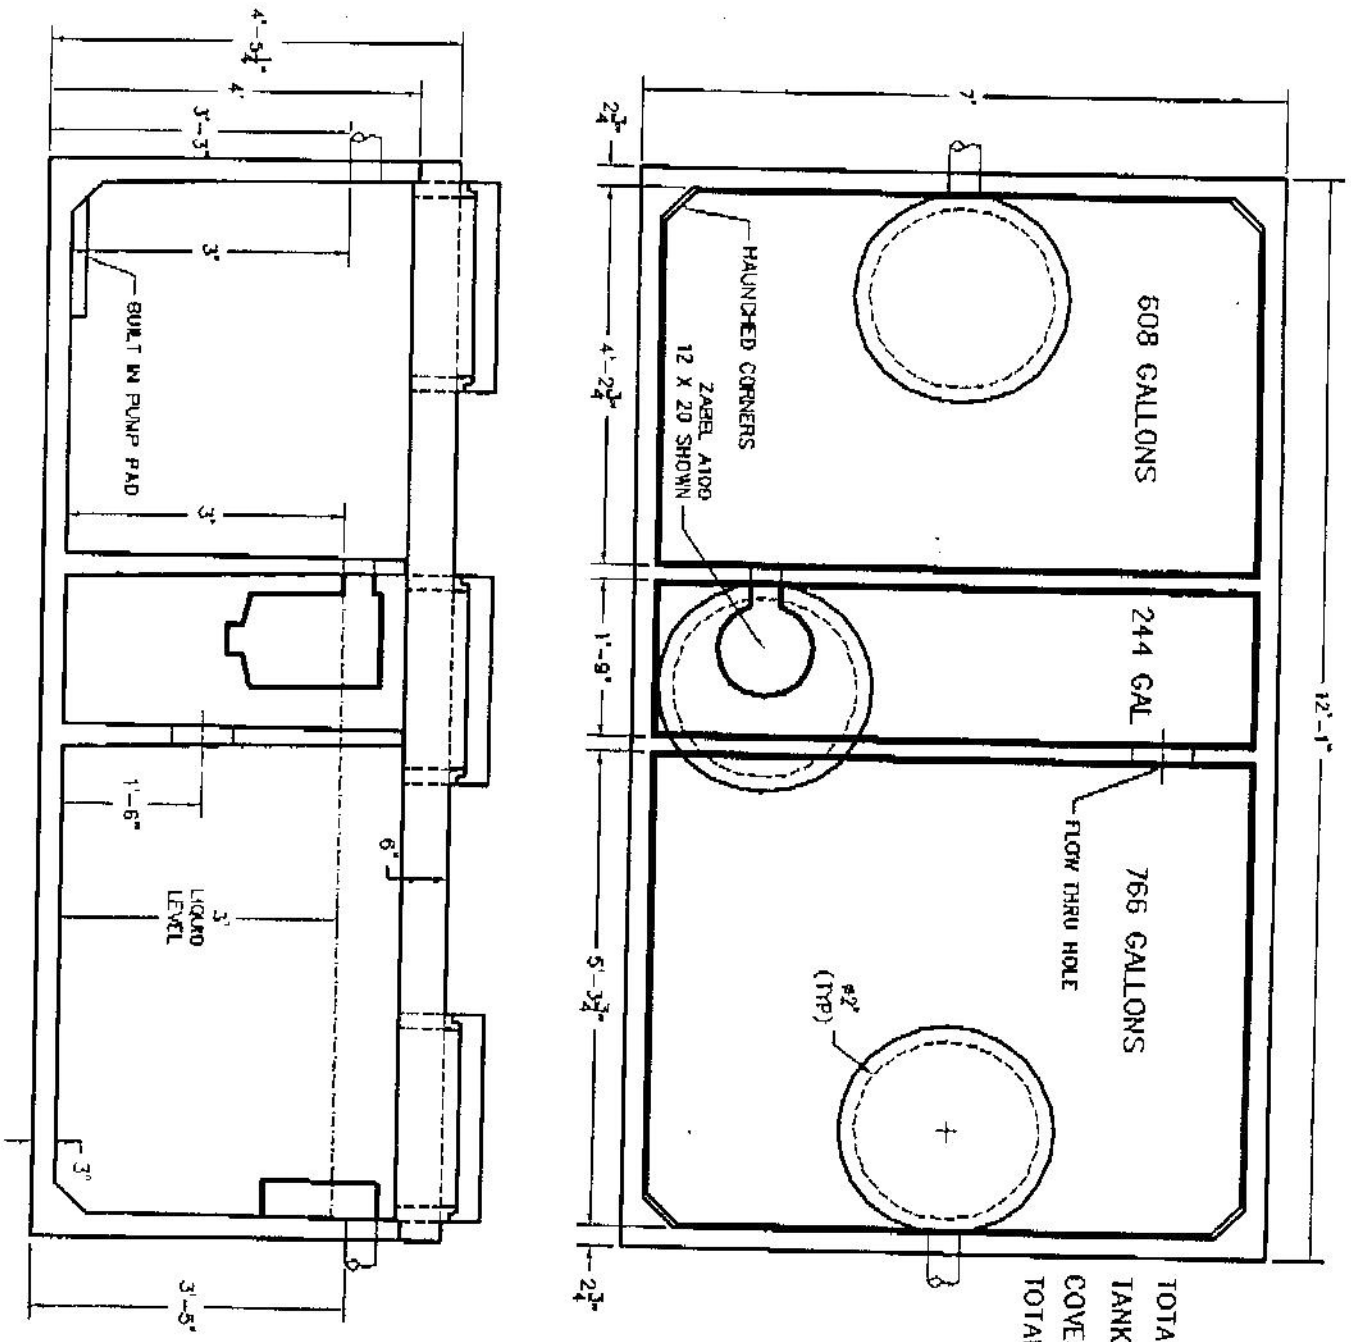


1600 MEANDERING TRIPLE

TOTAL SEPTIC = 1010 GAL.
TANK = 10,250 LBS.
COVER = 6,350 LBS.
TOTAL = 16,600 LBS.

| | | | |
|---|---|---|---|
| SHEET 1/1 | 1600 C TRIPLE<br>WLP1600 TRIPLE<br>WIESER CONCRETE | WIESER CONCRETE<br>2815 RILEY ROAD PORTAGE, WI 53901<br>800-362-7220 | DRAWN BY: MAW SCALE: 1/2" = 1'<br>DATE: 11/10/04 REV. DATE:<br>FILE: septic tanks\state drawings\new 1600c triple |