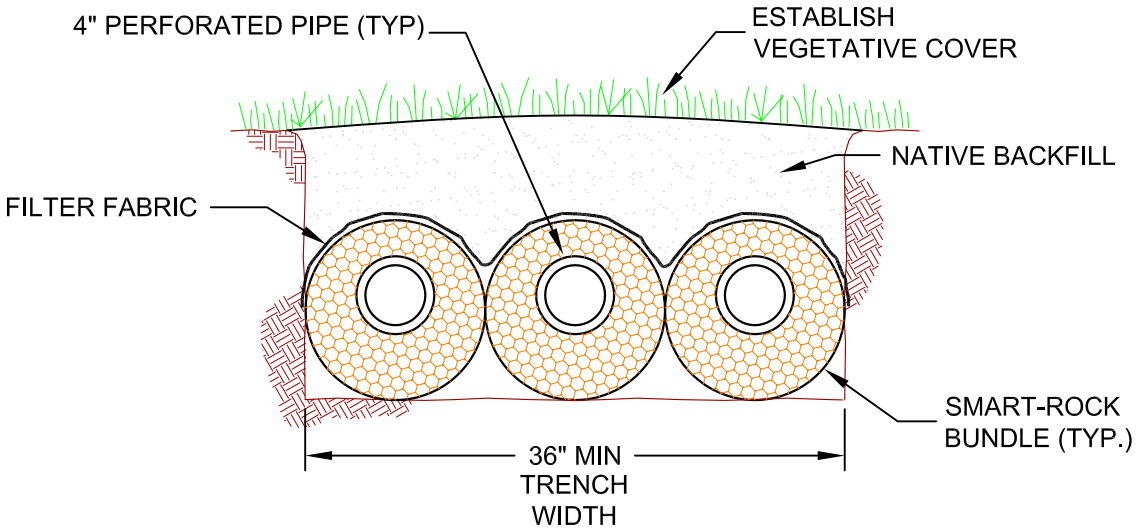

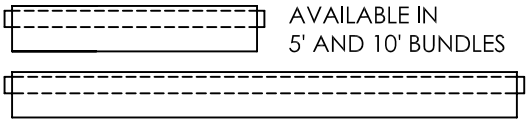

NOTES:
1. ALL PRODUCT CONFIGURATIONS MUST COMPLY WITH APPLICABLE REGULATORY REQUIREMENTS.
2. PRODUCT INSTALLATION DEPTH MUST COMPLY WITH APPLICABLE REGULATORY REQUIREMENTS.

INFILTRATOR smart-rock

INFILTRATOR SYSTEMS INC.
6 Business Park Rd. Old Saybrook, CT 06475
(800) 221-4436

INFILTRATOR SMART-ROCK
SR 3-12HP

Drawn by: R.D.	DWG NO. 1	Date: 2-25-09
SCALE Not to Scale	Checked by: DJL	SHEET 1 of 1

Q:TECH RES NEW/PRODUCTS/Smart-Rock/Infiltrator Smart-Rock SR 3-12HP