ADVANTEX AX 20 900 GPD
W2000 1000–FDL
TANK SPECIFICATIONS

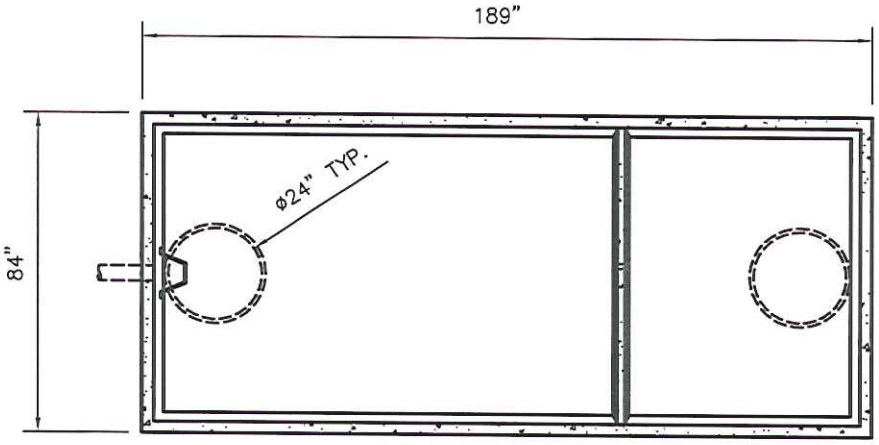

TOP VIEW

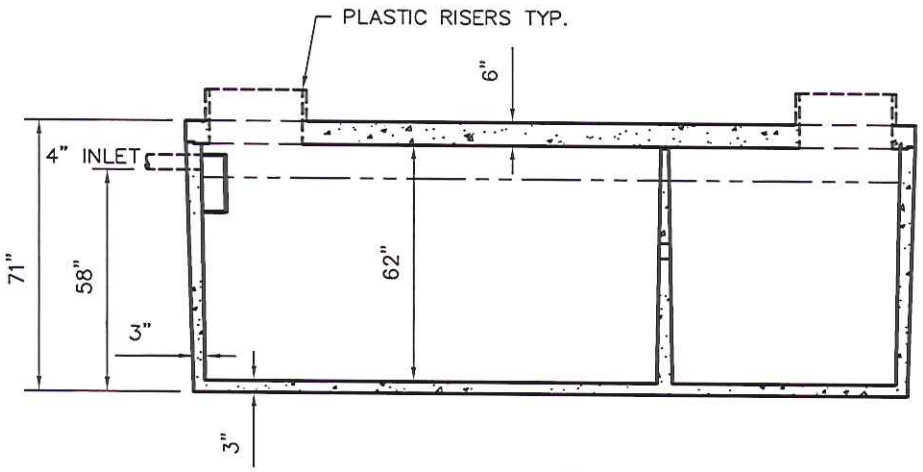

SIDE VIEW

DIMENSIONS:
- WALL: 3"
- BOTTOM: 3"
- COVER: 6"
- MANHOLE: 24" I.D.
- HEIGHT: 71" O.D.
- LENGTH: 189" O.D.
- WIDTH: 84" O.D.
- BELOW INLET: 58" O.D.
- LIQUID LEVEL: 53"
- WEIGHT: 23,000 LBS.

INLET AND OUTLET:
4" CAST–A–SEAL BOOT OR EQUAL
GASKET, CAST–A–SEAL BOOT OR EQUAL

INLET BAFFLE AND FILTER:

LIQUID CAPACITY: 37.92 GAL/IN (SEPTIC)
18.98 GAL/IN (PUMP)

LOADING DESIGN: 8' 0" UNSATURATED SOIL

OPTIONAL CONCRETE RISERS AND LIDS

TANK CAN BE USED AS:
ADVANTEX AX 20 900 GPD

20110018A

CUSTOMIZED TANKS:
TANKS CAN BE CUSTOMIZED CONTACT WIESER CONCRETE

TANKS ARE MANUFACTURED TO MEET OR EXCEED ASTM C–1227 REQUIREMENTS

REV NO.	DATE:

SCALE: 1/4" = 1'
DRAWN BY: SWT
DATE: JANUARY 2008
FILE: ADVANTEX AX 20 900 GPD W2000 1000–FDL

WIESER CONCRETE
W3716 US HWY10, MAIDEN ROCK, WI 54750
800–325–8456

ADVANTEX AX 20 900 GPD
SEPTIC MANUAL
REV. JAN. 2008

SHEET NO. 0 OF 0