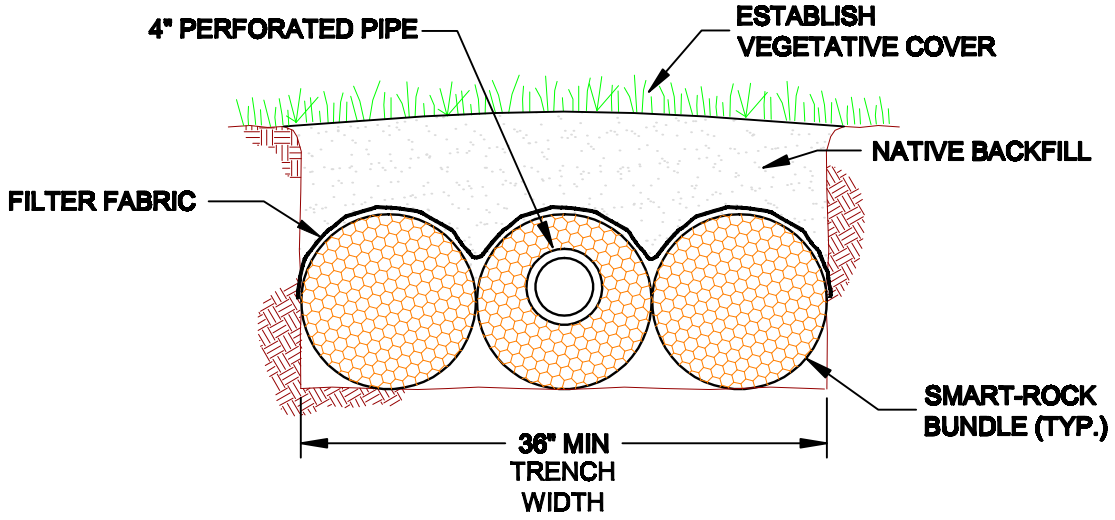

Cross Section

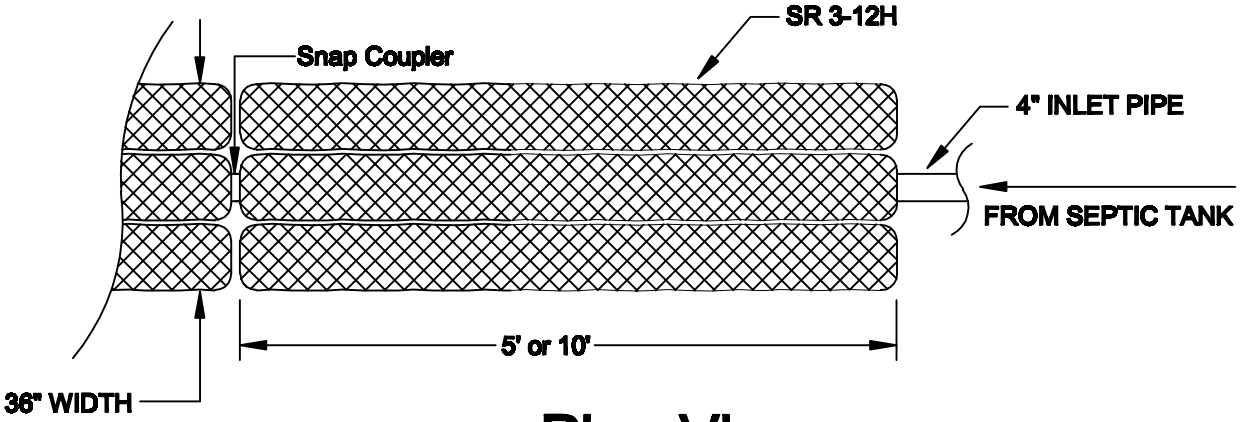

Plan View

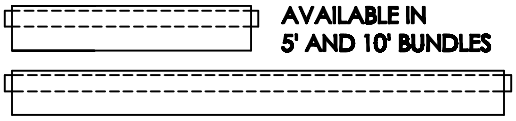

AVAILABLE IN
5' AND 10' BUNDLES

NOTES:
1. ALL PRODUCT CONFIGURATIONS MUST COMPLY WITH APPLICABLE REGULATORY REQUIREMENTS.
2. PRODUCT INSTALLATION DEPTH MUST COMPLY WITH APPLICABLE REGULATORY REQUIREMENTS.

INFILTRATOR® septic tanks

INFILTRATOR SYSTEMS INC.
6 Business Park Rd., Old Saybrook, CT 06475
(800) 221-4436

INFILTRATOR SMART-ROCK
WISCONSIN SR 3-12H

Drawn by: R.D.	DWG NO. 1	Date: 4-06-09
SCALE Not to Scale	Checked by: D.J.L.	SHEET 1 of 1

Q:TECH RES NEW/PRODUCTS/Smart-Rock/WI/WI SR 3-12H