W8000
TANK SPECIFICATIONS

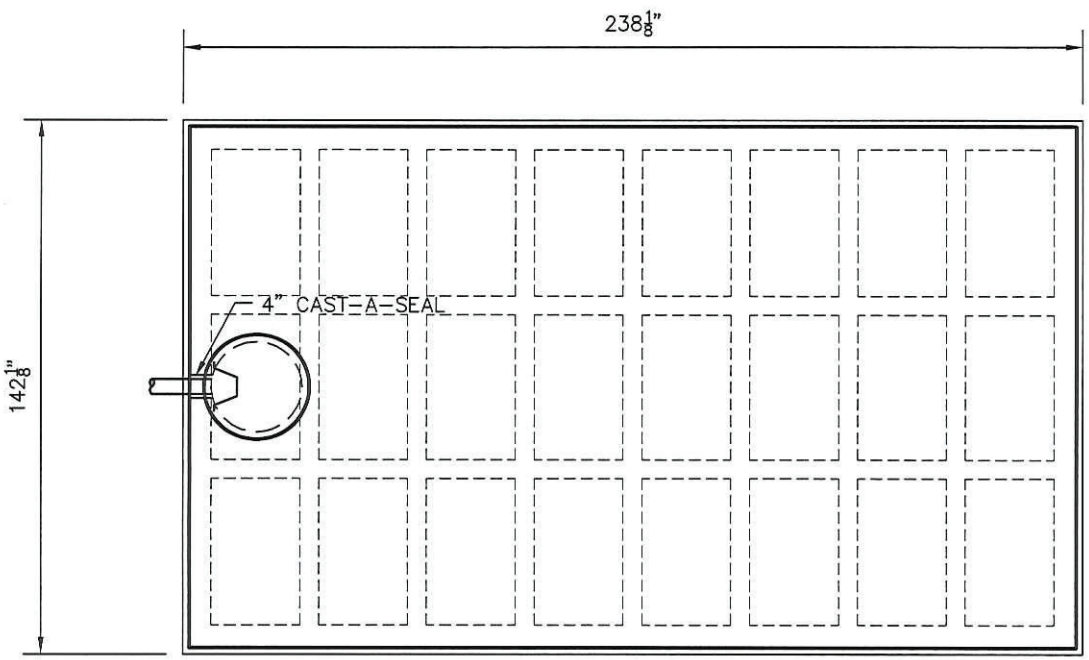

TOP VIEW

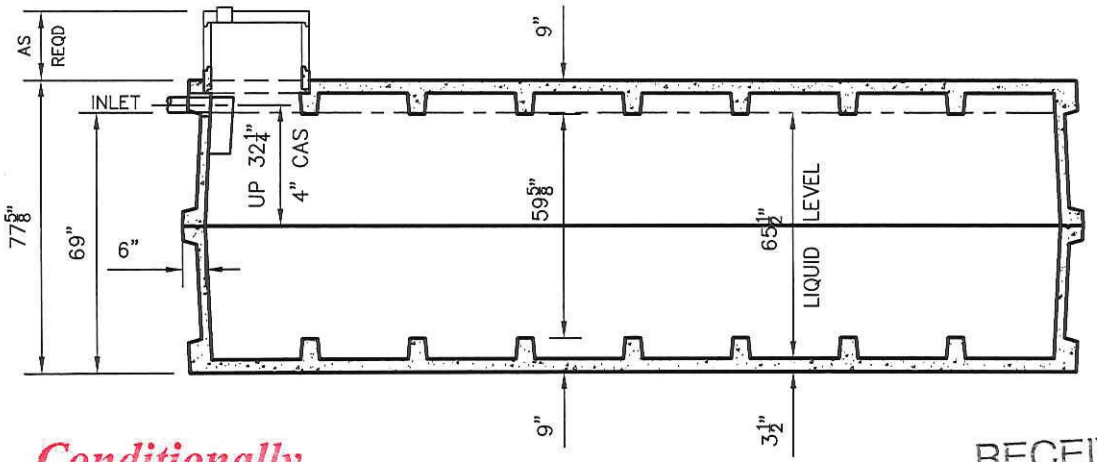

SIDE VIEW

DIMENSIONS:
- WALL: 6" RIBBED
- BOTTOM: 9"
- COVER: 9"
- MANHOLE: 24" I.D. PRECAST RISER
- HEIGHT: 77-5/8" O.D.
- LENGTH: 238-1/8" O.D.
- WIDTH: 142-1/8" O.D.
- BELOW INLET: 69" O.D.

WEIGHT: 23,500 LBS PER SECTION

INLET:
- 4" CAST-A-SEAL BOOT OR EQUAL

HOLDING TANK:
- NO OUTLET HOLE
- ACTUAL CAPACITY: 8,000 GALLONS

LIQUID CAPACITY: 122.22 GAL/IN

LOADING DESIGN: 8'-0" UNSATURATED SOIL

TANK CAN BE USED AS:
- HOLDING TANK

TANK: MIX DESIGN #9 (SMALL FIBER)

CUSTOMIZED TANKS:
- FOR CUSTOM TANKS CONTACT WIESER CONCRETE

20130151 B

Conditionally
APPROVED

TANKS ARE MANUFACTURED TO MEET OR EXCEED ASTM C-1227 REQUIREMENTS

SEE CORRESPONDENCE

RECEIVED
MAY 13 2013
SAFETY & BUILDINGS

DRAWINGS SUBMITTED FOR APPROVAL
APPROVED BY: _____
APPROVAL DATE: _____
PRODUCTS NEEDED BY: _____

PRE-POUR:
POST-POUR:
SCALE: 1/4"=1'-0"
REV.
DRAWN BY: WGP
DATE: 00/00/00
DATE:
FILE: W8000 HOLDING

WIESER CONCRETE
W3716 US HWY 10 MAIDEN ROCK, WI 54750
800-325-8456

W8000 HOLDING
SEPTIC MANUAL

SHEET NO. 1 OF 1