20130376 A

W2000–MR
TANK SPECIFICATIONS

DIMENSIONS:
- WALL: 2 1/2"
- BOTTOM: SEPTIC 3"
  HEAVY DUTY 5" (ADD 2,050 LBS.)
- COVER: 6"
- MANHOLE: 24" I.D. PRECAST CONCRETE RISER
- HEIGHT: 66" O.D.
- LENGTH: 151" O.D.
- WIDTH: 86" O.D.
- BELOW INLET: 53" O.D.
- LIQUID LEVEL: 46"
- WEIGHT: 13,540 LBS. SEPTIC
  15,370 LBS. HOLDING

INLET AND OUTLET:
- 4" CAST–A–SEAL BOOT OR EQUAL
- GASKET, CAST–A–SEAL BOOT OR EQUAL

INLET AND OUTLET BAFFLE AND FILTER:
- WISCONSIN, SEE DETAIL #10
- (OTHER STATES SEE CHART)

LIQUID CAPACITY: 42.92 GAL/IN

LOADING DESIGN: 8' 0" UNSATURATED SOIL

HOLDING TANK:
- OUTLET HOLE PLUGGED
- ACTUAL CAPACITY: 2,146 GALLONS

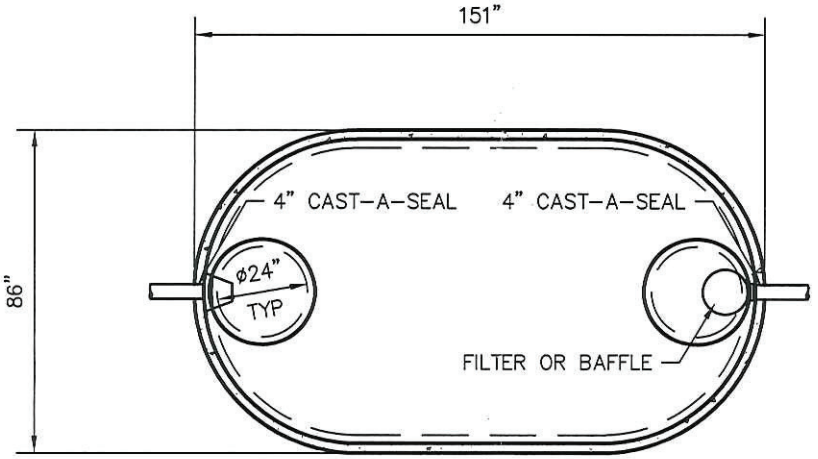

TOP VIEW

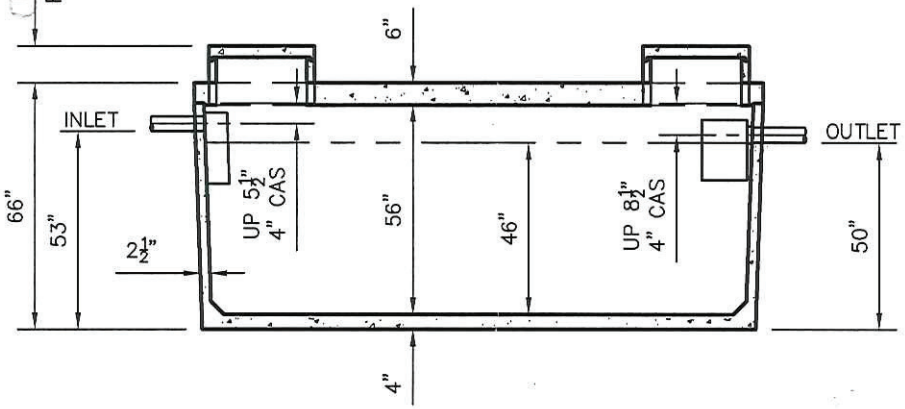

SIDE VIEW

TANK CAN BE USED AS:
- SEPTIC/ HOLDING/ PUMP OR SIPHON

COVER: MIX DESIGN #8 (NO FIBER)
TANK: MIX DESIGN #10 (STRUCTURAL FIBER)

CUSTOMIZED TANKS:
- FOR CUSTOM TANKS CONTACT WIESER CONCRETE

TANKS ARE MANUFACTURED TO MEET OR EXCEED ASTM C–1227 REQUIREMENTS

Conditionally APPROVED
SEE CORRESPONDENCE

DRAWINGS SUBMITTED FOR APPROVAL
- APPROVED BY: _____
- APPROVAL DATE: _____
- PRODUCTS NEEDED BY: _____

PRE–POUR:
POST–POUR:
SCALE: 1/4"=1'–0"
REV.
DRAWN BY: WCP
DATE: 00/00/00
DATE: .
FILE: W2000–MR

WIESER CONCRETE
W3716 US HWY 10 MAIDEN ROCK, WI 54750
800–325–8456

W2000–MR
SEPTIC MANUAL

SHEET NO. 1 OF 1

RECEIVED
NOV 17 2013
SAFETY & BUILDING