WLP2000–FDL
TANK SPECIFICATIONS

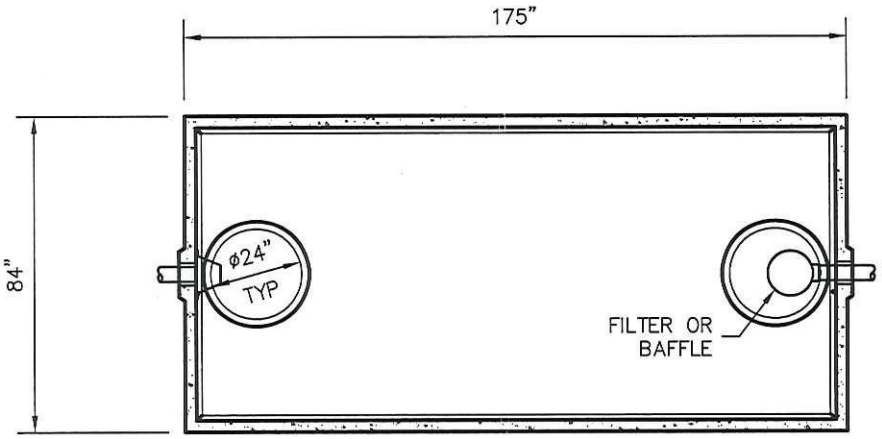

TOP VIEW

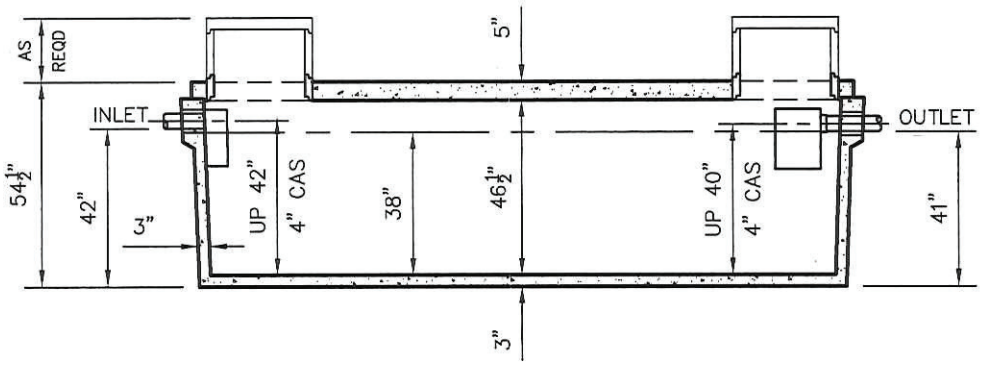

SIDE VIEW

DIMENSIONS:
- WALL: 3"
- BOTTOM: 3"
- COVER: 5"
- MANHOLE: 24" I.D. PRECAST CONCRETE RISER
- HEIGHT: 54–1/2" O.D.
- LENGTH: 175" O.D.
- WIDTH: 84" O.D.
- BELOW INLET: 42" O.D.
- LIQUID LEVEL: 38"
- WEIGHT: 17,070 LBS.

INLET AND OUTLET:
4" CAST–A–SEAL BOOT OR EQUAL

INLET AND OUTLET BAFFLE AND FILTER:
WISCONSIN, SEE DETAIL #10
(OTHER STATES SEE CHART)

LIQUID CAPACITY: 52.63 GAL/IN

HOLDING TANK:
OUTLET HOLE PLUGGED
ACTUAL CAPACITY: 2,105 GALLONS

LOADING DESIGN: 8' 0" UNSATURATED SOIL

TANK CAN BE USED AS:
SEPTIC/ HOLDING/ PUMP OR SIPHON

COVER: MIX DESIGN #8 (NO FIBER)
TANK: MIX DESIGN #9 (SMALL FIBER)

CUSTOMIZED TANKS:
FOR CUSTOM TANKS CONTACT WIESER CONCRETE

RECEIVED
FEB 3 2014
SAFETY & BUILDINGS

Conditionally APPROVED
SEE CORRESPONDENCE
20140035

DRAWINGS SUBMITTED FOR APPROVAL
APPROVED BY: _____
APPROVAL DATE: _____
PRODUCTS NEEDED BY: _____

TANKS ARE MANUFACTURED TO MEET OR EXCEED ASTM C–1227 REQUIREMENTS

PRE–POUR:
POST–POUR:
SCALE: 1/4"=1'–0"
REV.
DRAWN BY: WCP
DATE: 00/00/00
DATE:
FILE: WLP2000–FDL

WIESER CONCRETE
W3716 US HWY 10 MAIDEN ROCK, WI 54750
800–325–8456

WLP2000–FDL
SEPTIC MANUAL

SHEET NO. 1 OF 1

20140035

DETAIL 10
WISCONSIN BAFFLE AND FASTENER DETAIL

SEE BAFFLE CHART FOR OTHER STATES

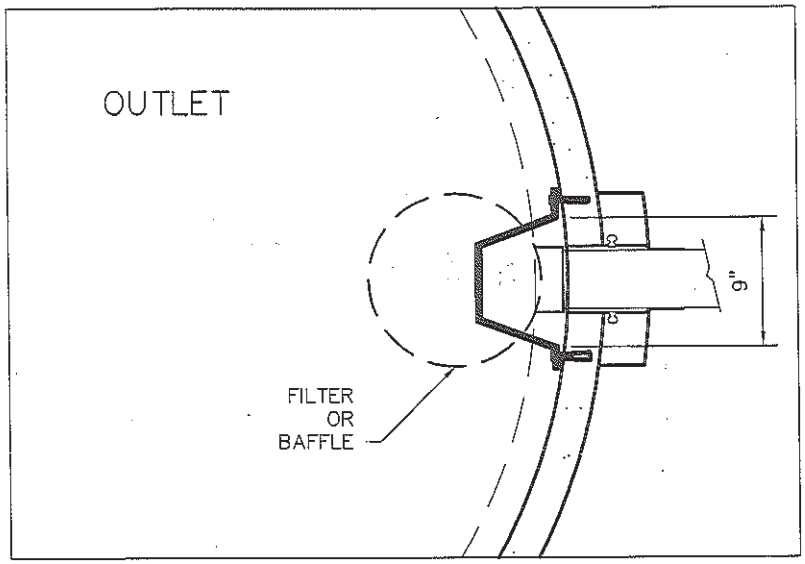

TOP VIEW

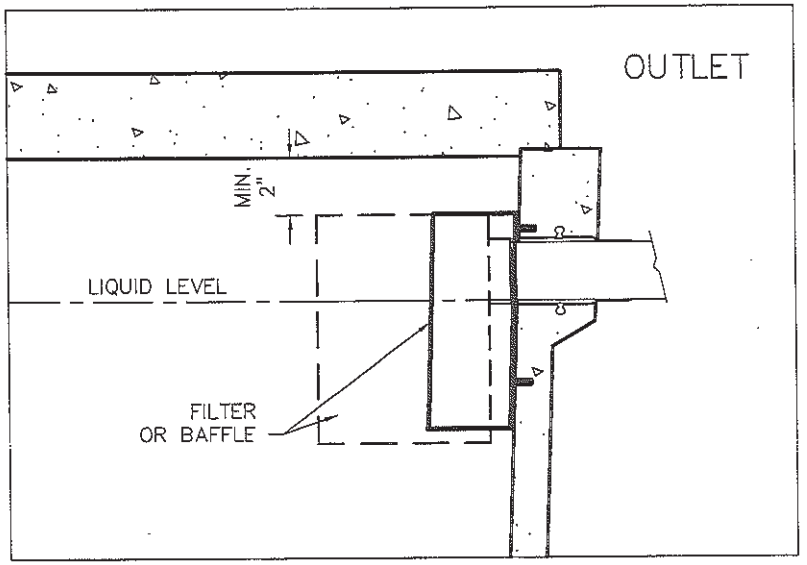

SIDE VIEW

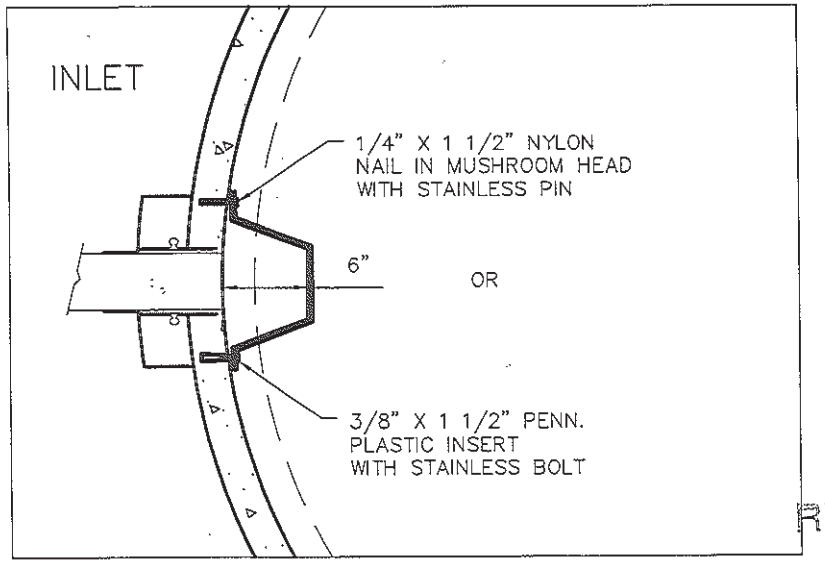

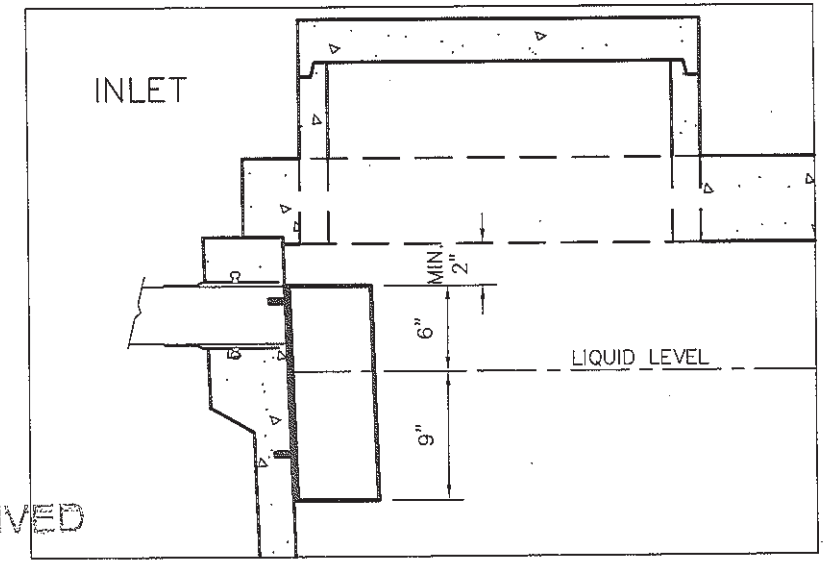

RECEIVED
APR 09 2014
SAFETY & BUILDINGS

PRE-POUR:
POST-POUR:
SCALE: NTS
REV.
DATE:
DRAWN BY: WCP
DATE: 00/00/00
FILE: SHEET 10

WIESER CONCRETE
W3716 US HWY 10 MAIDEN ROCK, WI 54750
800-325-8456

WISCONSIN BAFFLE AND FASTENER DETAIL
SEPTIC MANUAL

SHEET NO. 1 OF 1