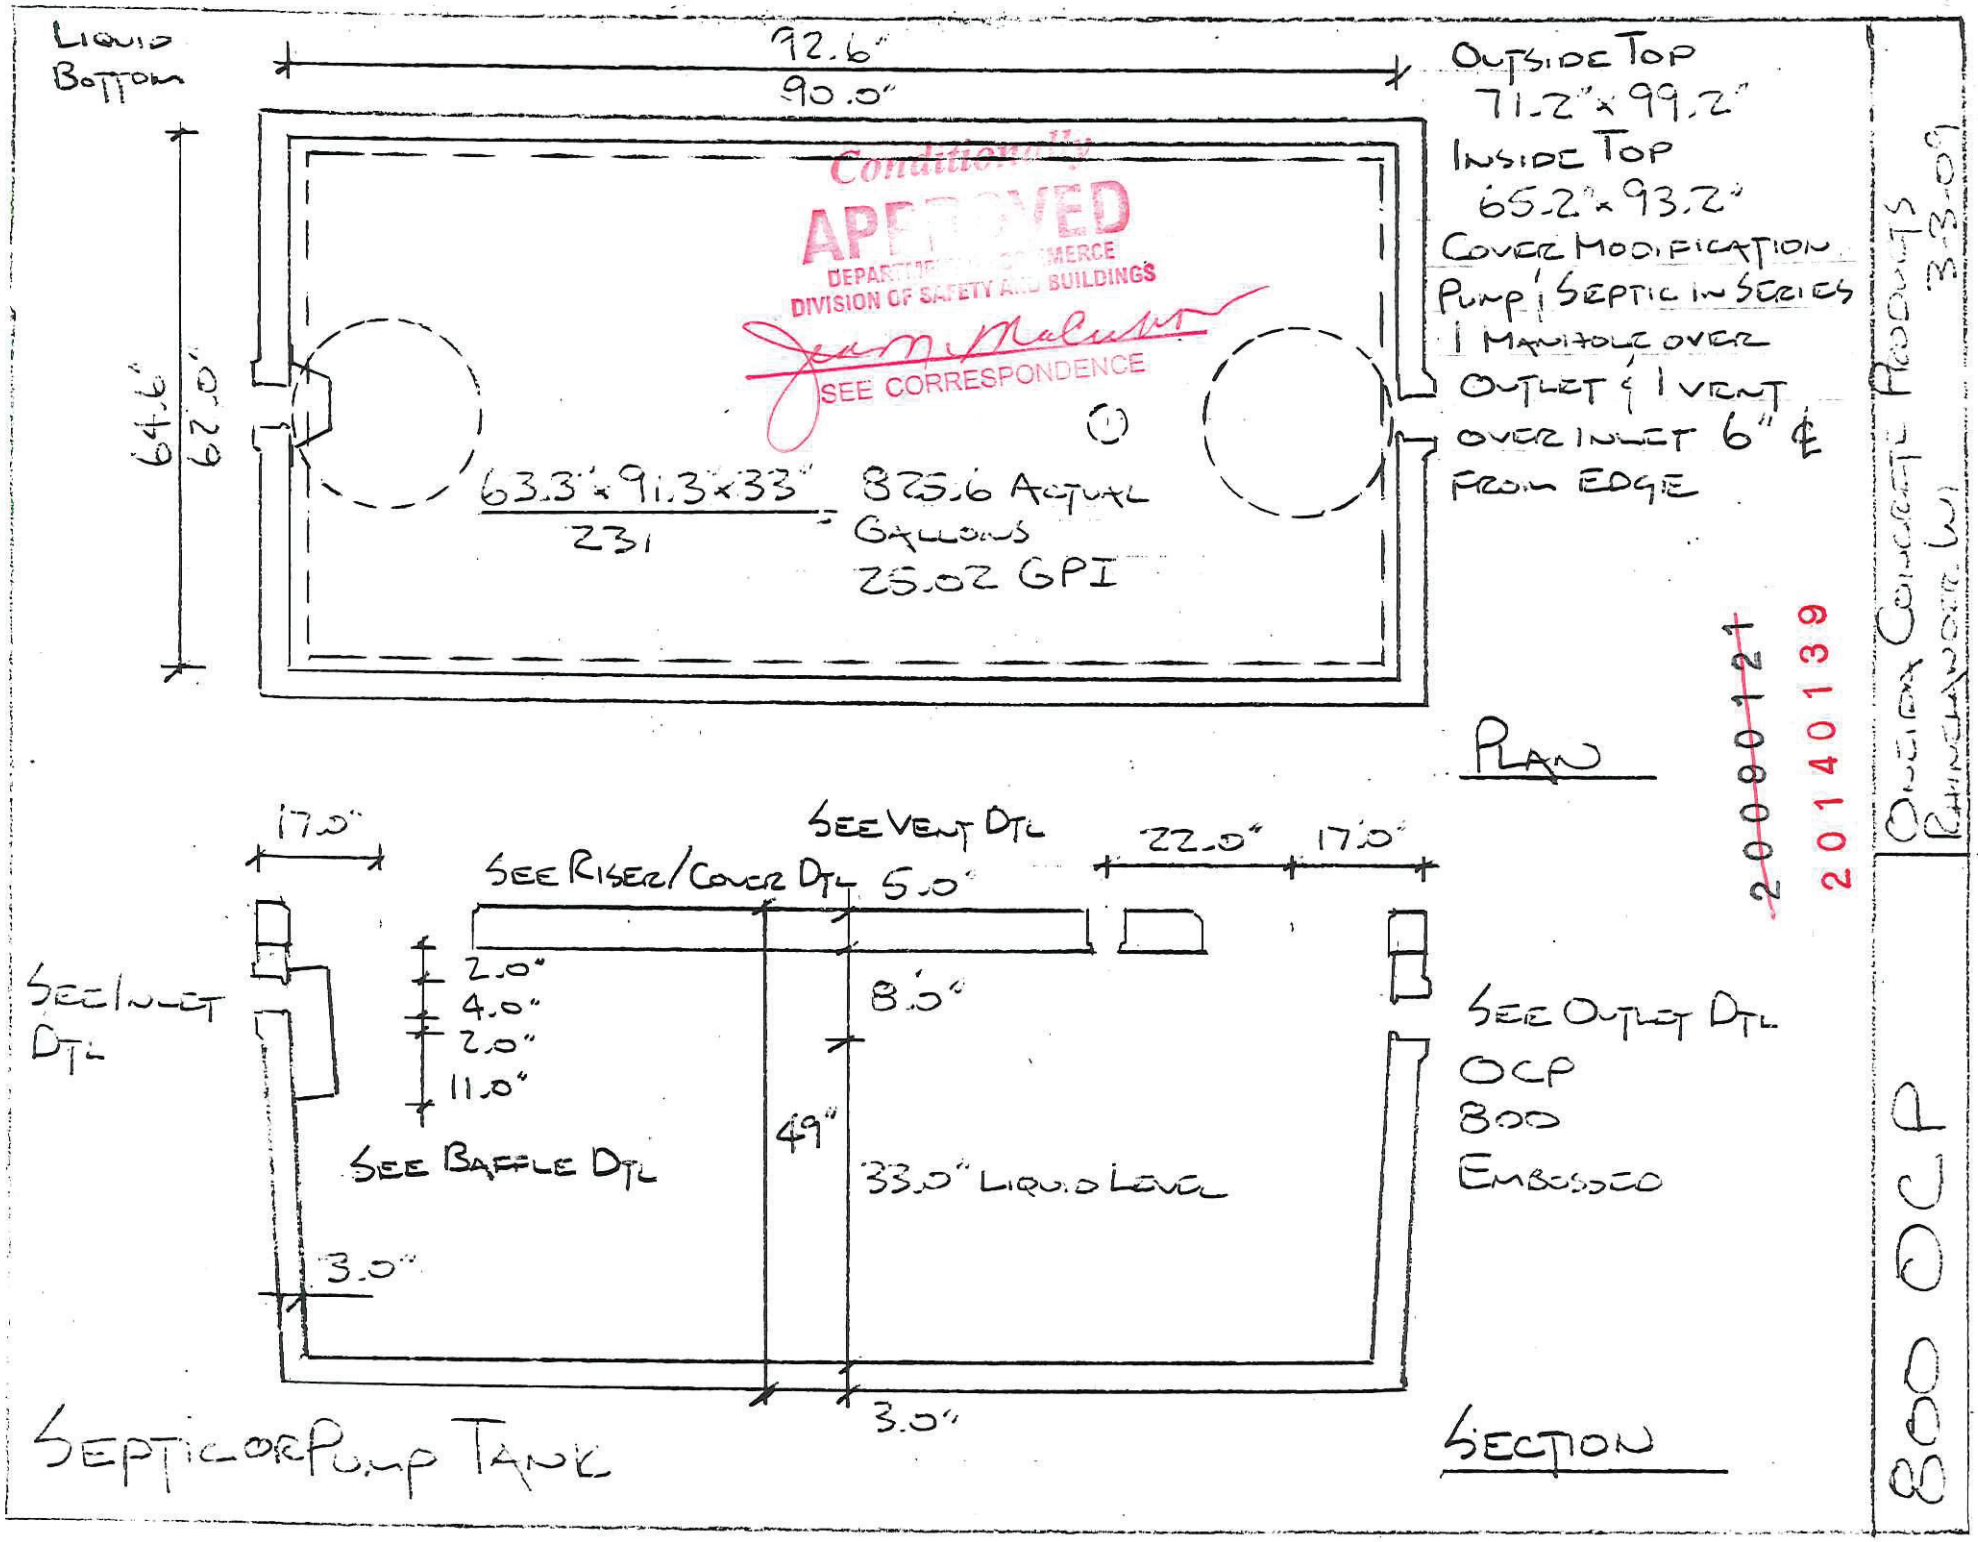

Conditionally APPROVED
DEPARTMENT OF COMMERCE
DIVISION OF SAFETY AND BUILDINGS
SEE CORRESPONDENCE

~~20080121~~
20140139

ONEIDA CONCRETE PRODUCTS
RHINELANDER, WI
3-3-09

800 OCP