20150243 A

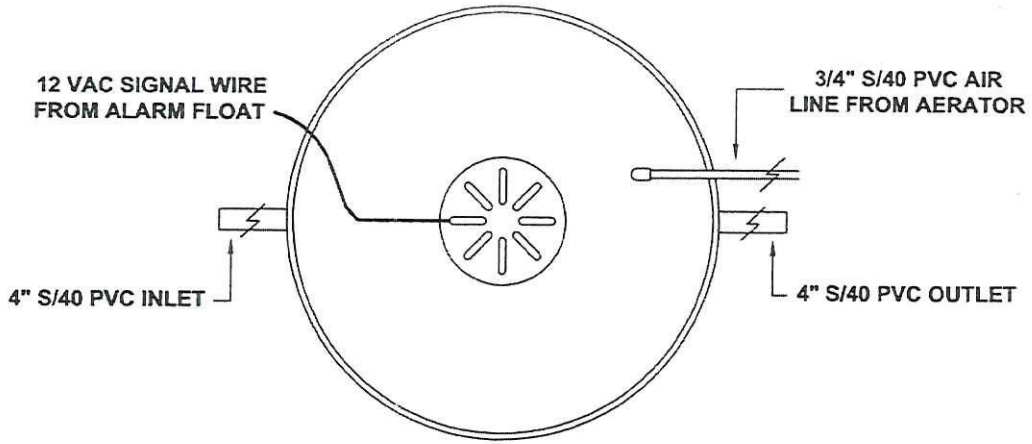

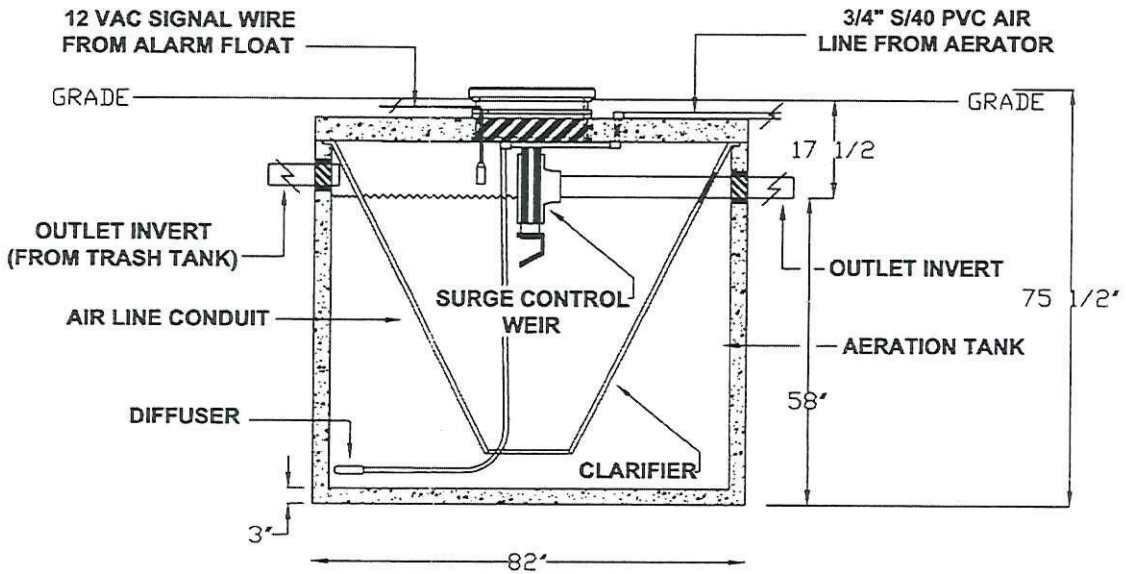

Conditionally
APPROVED
SEE CORRESPONDENCE

GROVE CONCRETE & SUPPLY, INC.
18426 DURAND AVENUE P.O. BOX 363
UNION GROVE, WISCONSIN 53182
(262) 878-2030 FAX (262) 878-4222
GroveConcrete.com

NOTES:

1. REINFORCED CONCRETE 4,000 PSI MIN.
2. ALL BAFFLES & FILTERS TO BE INSTALLED TO MEET STATE & LOCAL CODES.

600NC CLEARSTREAM AEROBIC WASTEWATER TREATMENT UNIT

FOR ANY MODIFICATIONS CALL GROVE CONCRETE

DRAWN BY: RAY		DATE: 12/20/13
SCALE: NTS	EST. WIEGHT: 7,000 LBS.	VERSION: 00001
DWG. # TNK-600C		ILL. APPROVAL # 114
		STATE OF WIS. APPROVED

THIS DRAWING AND THE INFORMATION CONTAINED HEREON IS THE EXCLUSIVE PROPERTY OF GROVE CONCRETE & SUPPLY, INC., AND SHALL NOT BE REPRODUCED, USED, OR DISCLOSED TO OTHERS EXCEPT AS AUTHORIZED THROUGH WRITTEN CONCENT FROM GROVE CONCRETE & SUPPLY, INC.

20150243 A

Conditionally APPROVED
SEE CORRESPONDENCE

DESIGN DRAWINGS

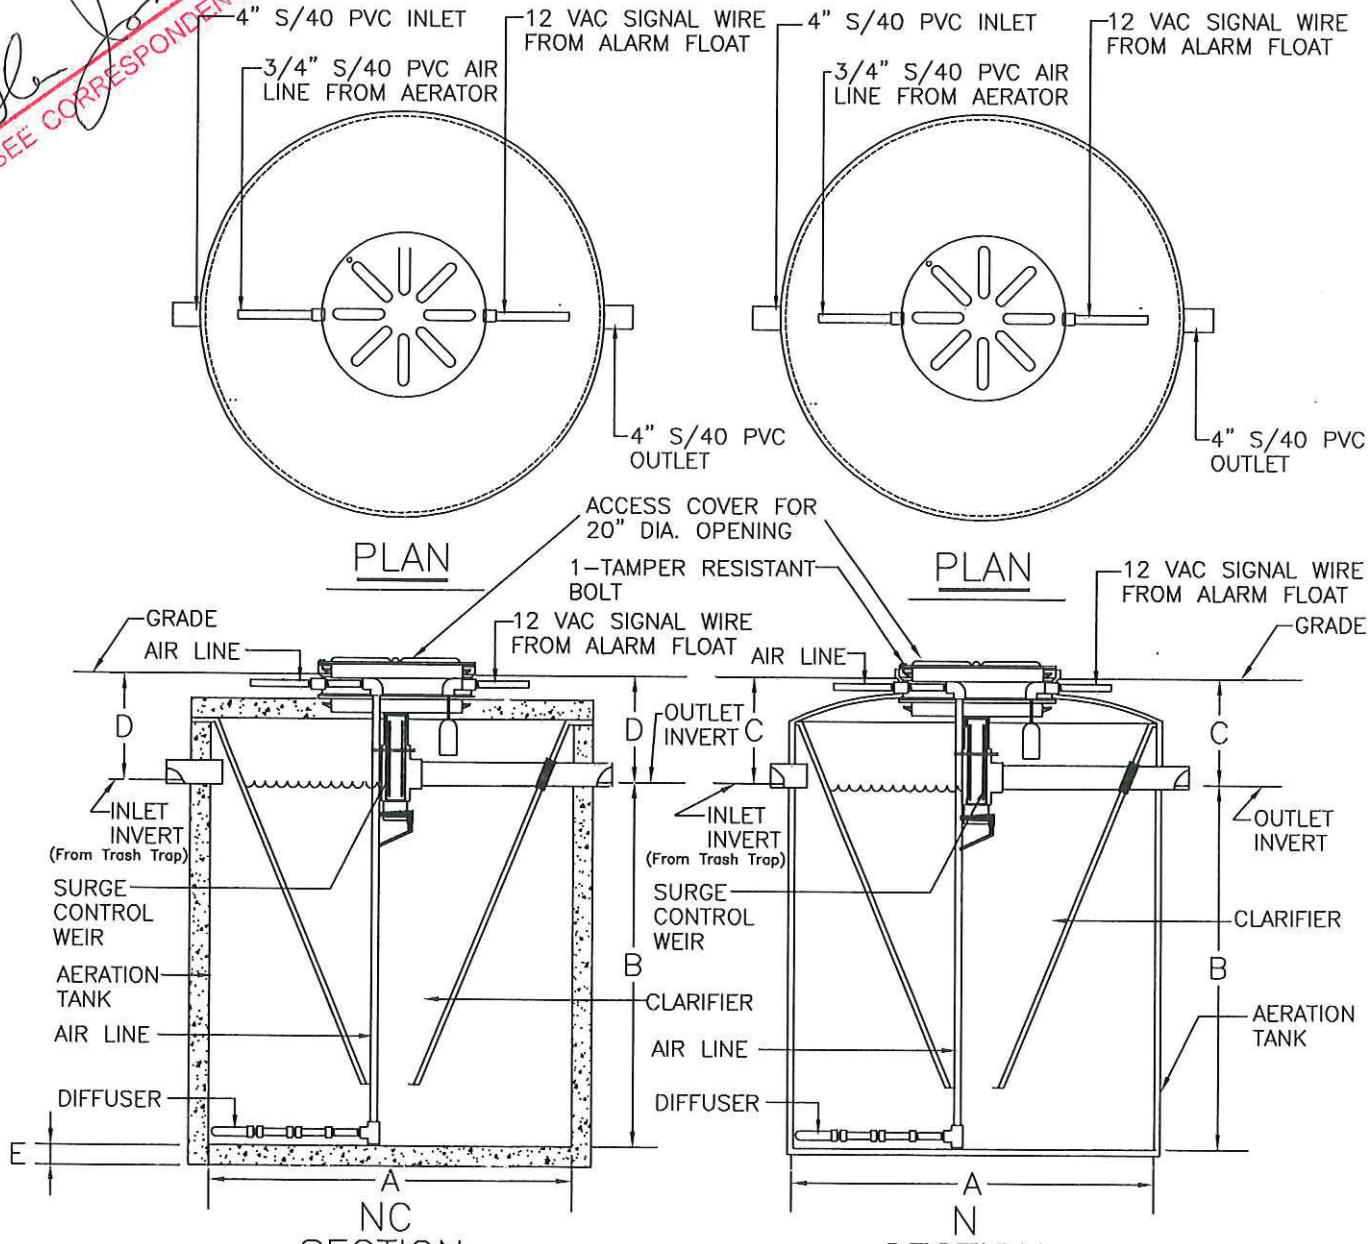

(CONCRETE MODELS)

(FIBERGLASS MODELS)

MODEL	A	B	C	D	E
500NS/NCS	5'-6"	4'-7"	1'-5½"	1'-5¾"	3"
500N/NC	5'-4"	5'-3"	1'-7½"	1'-5¾"	3"
600N/NC	6'-4"	4'-7"	1'-5½"	1'-5¾"	3"
750N/NC	6'-4"	5'-5"	1'-7½"	1'-5¾"	3"
800N/NC	6'-4"	5'-7"	1'-5½"	1'-5¾"	3"
1000N/NC	6'-4"	7'-3"	1'-5¾"	1'-5¾"	3"
1000NB/NCB	7'-6"	5'-3"	1'-0"	1'-6"	4"
1500N/NC	8'-0"	6'-10"	2'-0"	1'-7¾"	4"
1500NB/NCB	7'-6"	7'-9"	1'-0"	1'-6"	4"

U.S. Patent Numbers
5,221,470
5,770,081
5,785,854

ALL MODELS NOT AVAILABLE AT ALL LOCATIONS

DIMENSION E FOR CONCRETE MODELS ONLY