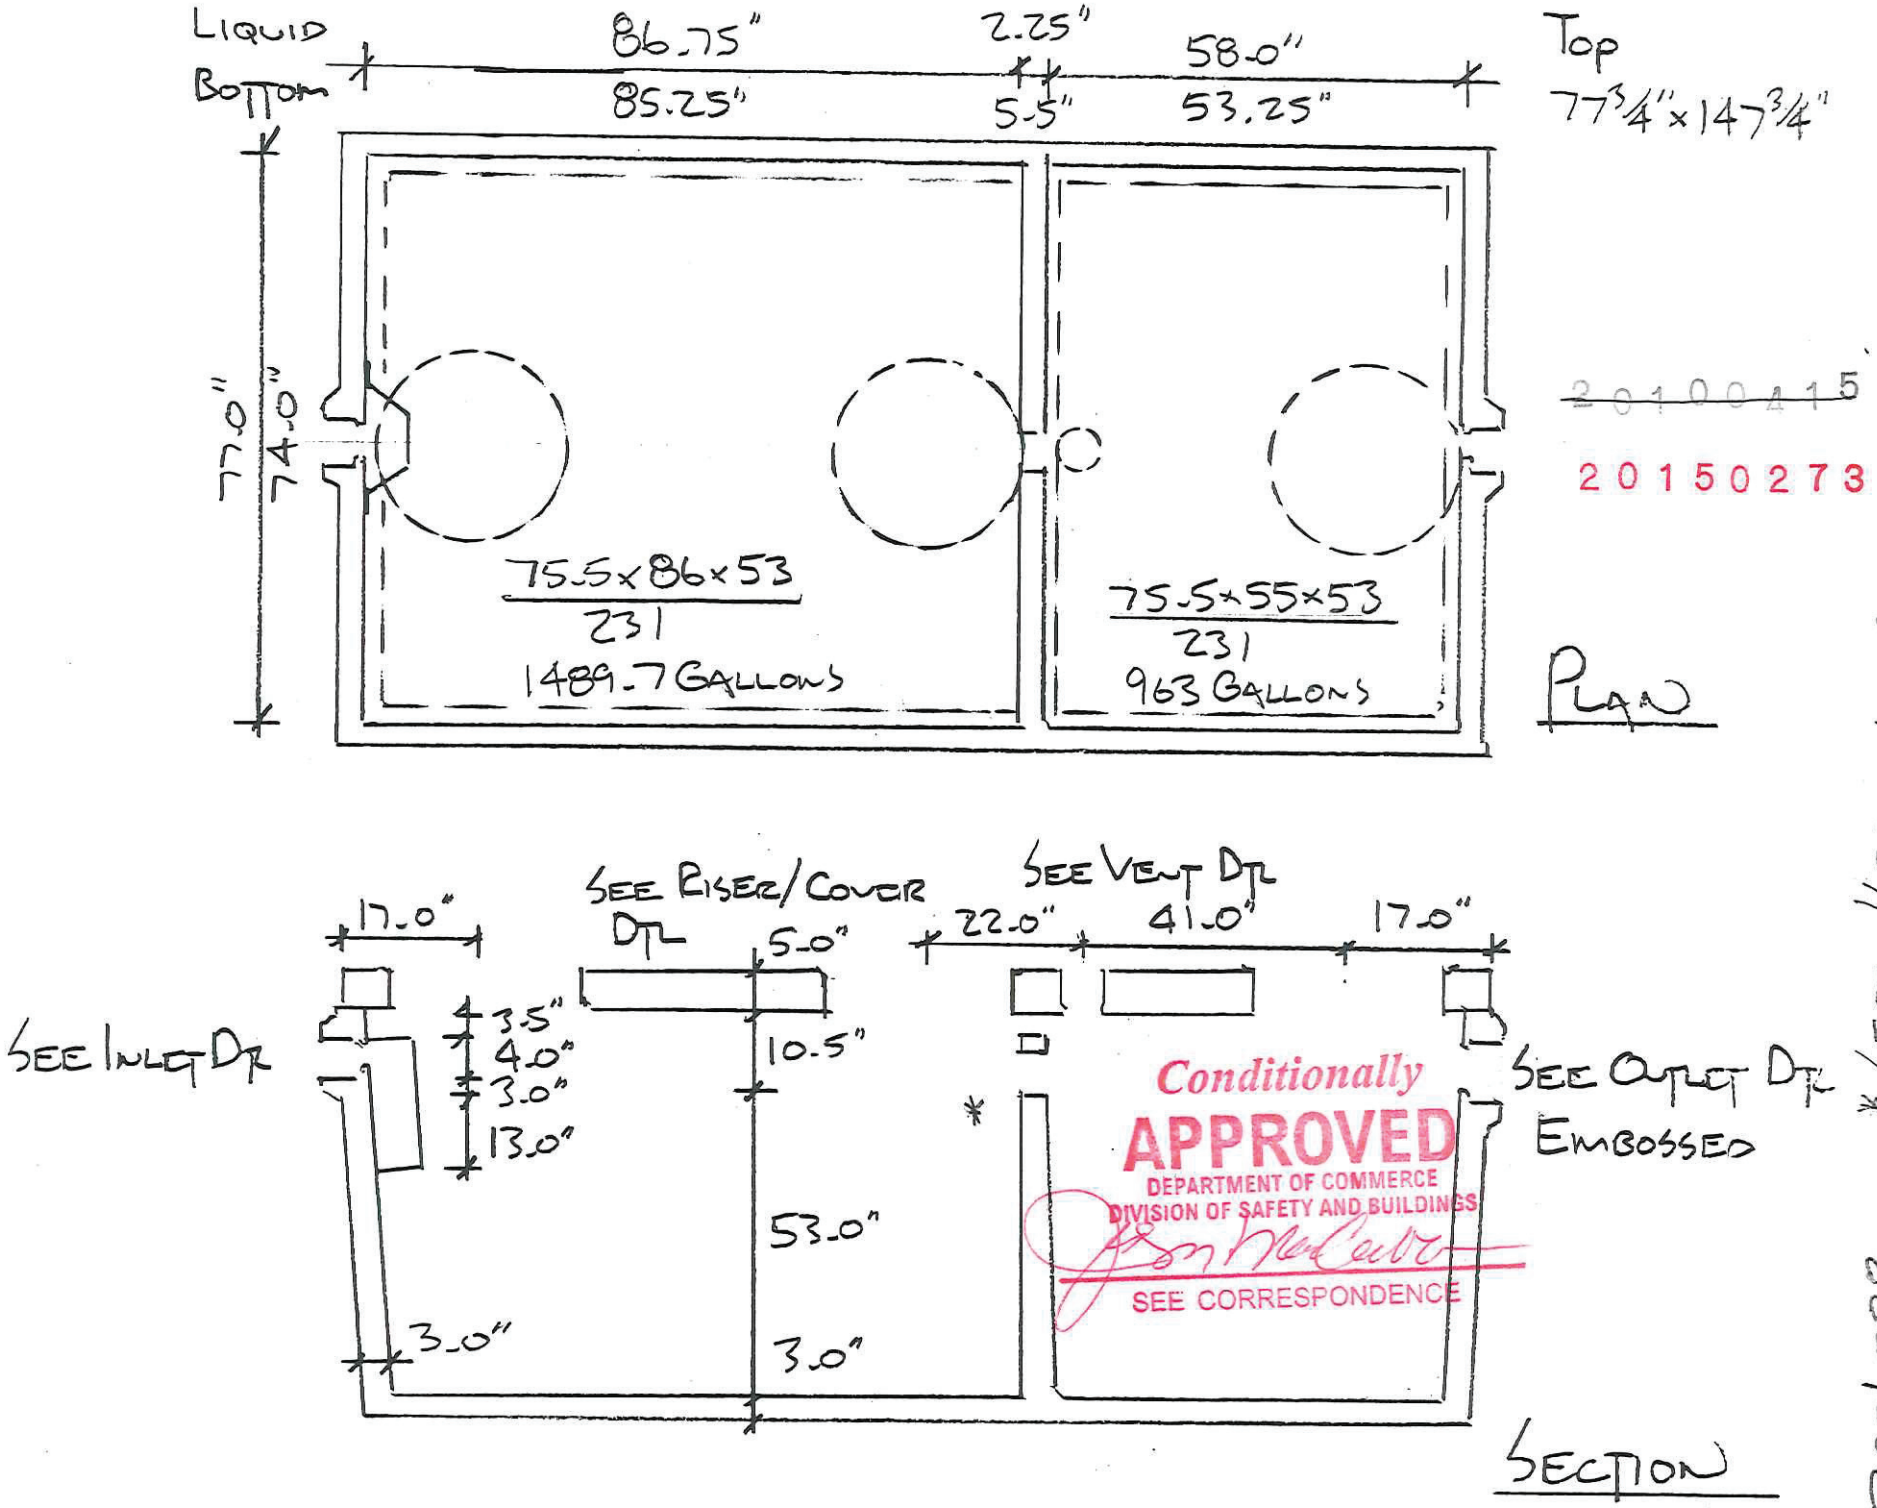

~~20100415~~

20150273

Conditionally APPROVED
DEPARTMENT OF COMMERCE
DIVISION OF SAFETY AND BUILDINGS
SEE CORRESPONDENCE

* SEPTIC/SEPTIC ADD BAFFLE

TRAPP BROS INC
WOODRUFF WI 9-1-10

20060088

1450/950 SEPTIC/PUMP TANK