20160011

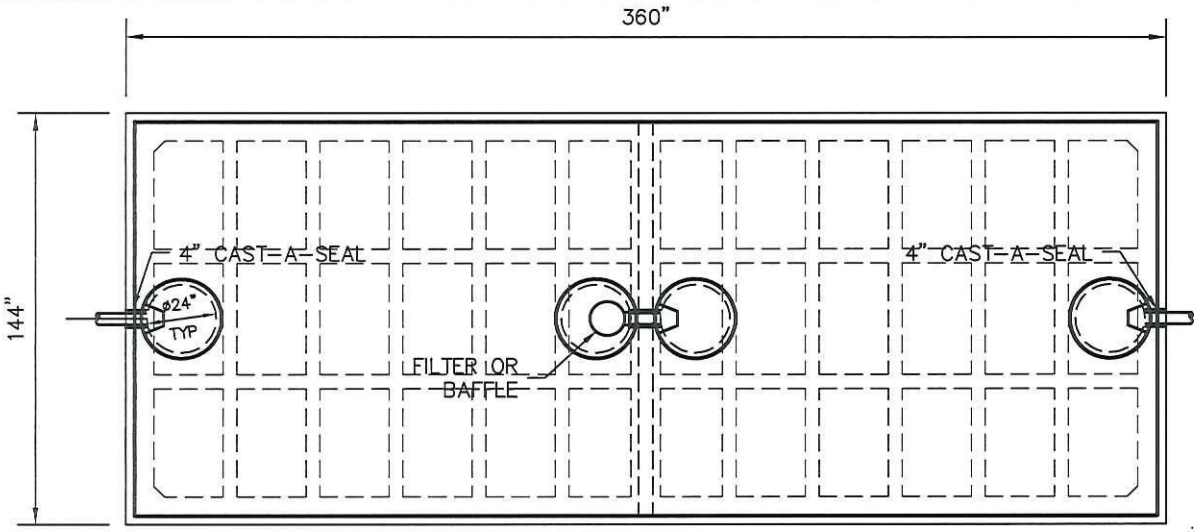

TOP VIEW

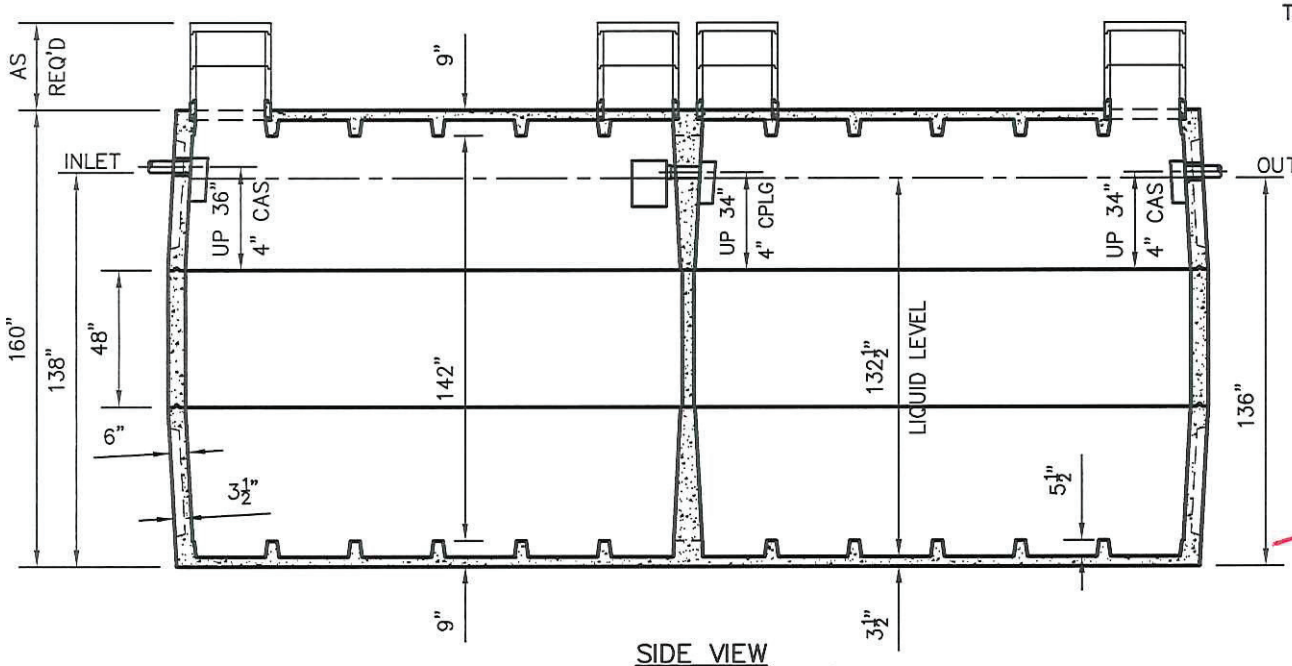

SIDE VIEW

W12500/12500 TANK SPECIFICATIONS

DIMENSIONS:
- WALL: 6" RIBBED
- BOTTOM: 9" RIBBED
- COVER: 9" RIBBED
- MANHOLE: 24" I.D. PRECAST RISER
- HEIGHT: 160" O.D.
- LENGTH: 360" O.D.
- WIDTH: 144" O.D.
- BELOW INLET: 138" O.D.
- LIQUID LEVEL 132.5"
- WEIGHT: 45,000 LBS PER TOP OR BOTTOM SECTION
  25,200 FOR MIDDLE SECTION

INLET AND OUTLET:
4" CAST-A-SEAL BOOT OR EQUAL

INLET AND OUTLET BAFFLE AND FILTER:
WISCONSIN, SEE DETAIL #10
(OTHER STATES SEE CHART)

LIQUID CAPACITY: 97.32 GAL/IN (SEPTIC)
97.32 GAL/IN (PUMP)

LOADING DESIGN: 8'-0" UNSATURATED SOIL

TANK CAN BE USED AS:
SEPTIC/SEPTIC, SEPTIC/PUMP
OR SEPTIC/SIPHON

TANK: MIX DESIGN #9 (SMALL FIBER)

CUSTOMIZED TANKS:
FOR CUSTOM TANKS CONTACT WIESER CONCRETE

Conditionally APPROVED
SEE CORRESPONDENCE

DRAWINGS SUBMITTED FOR APPROVAL

APPROVED BY: _____

APPROVAL DATE: _____

PRODUCTS NEEDED BY: _____

TANKS ARE MANUFACTURED TO MEET OR EXCEED ASTM C-1227 REQUIREMENTS

SCALE: 3/16"=1'-0" | PRE-POUR:
REV. | POST-POUR:
DATE:
DRAWN BY: WCP
DATE: 00/00/00
FILE: W12500-12500

WIESER CONCRETE
W3716 US HWY 10 MAIDEN ROCK, WI 54750
800-325-8456

W12500/12500
SEPTIC MANUAL

SHEET NO. 1 OF 1