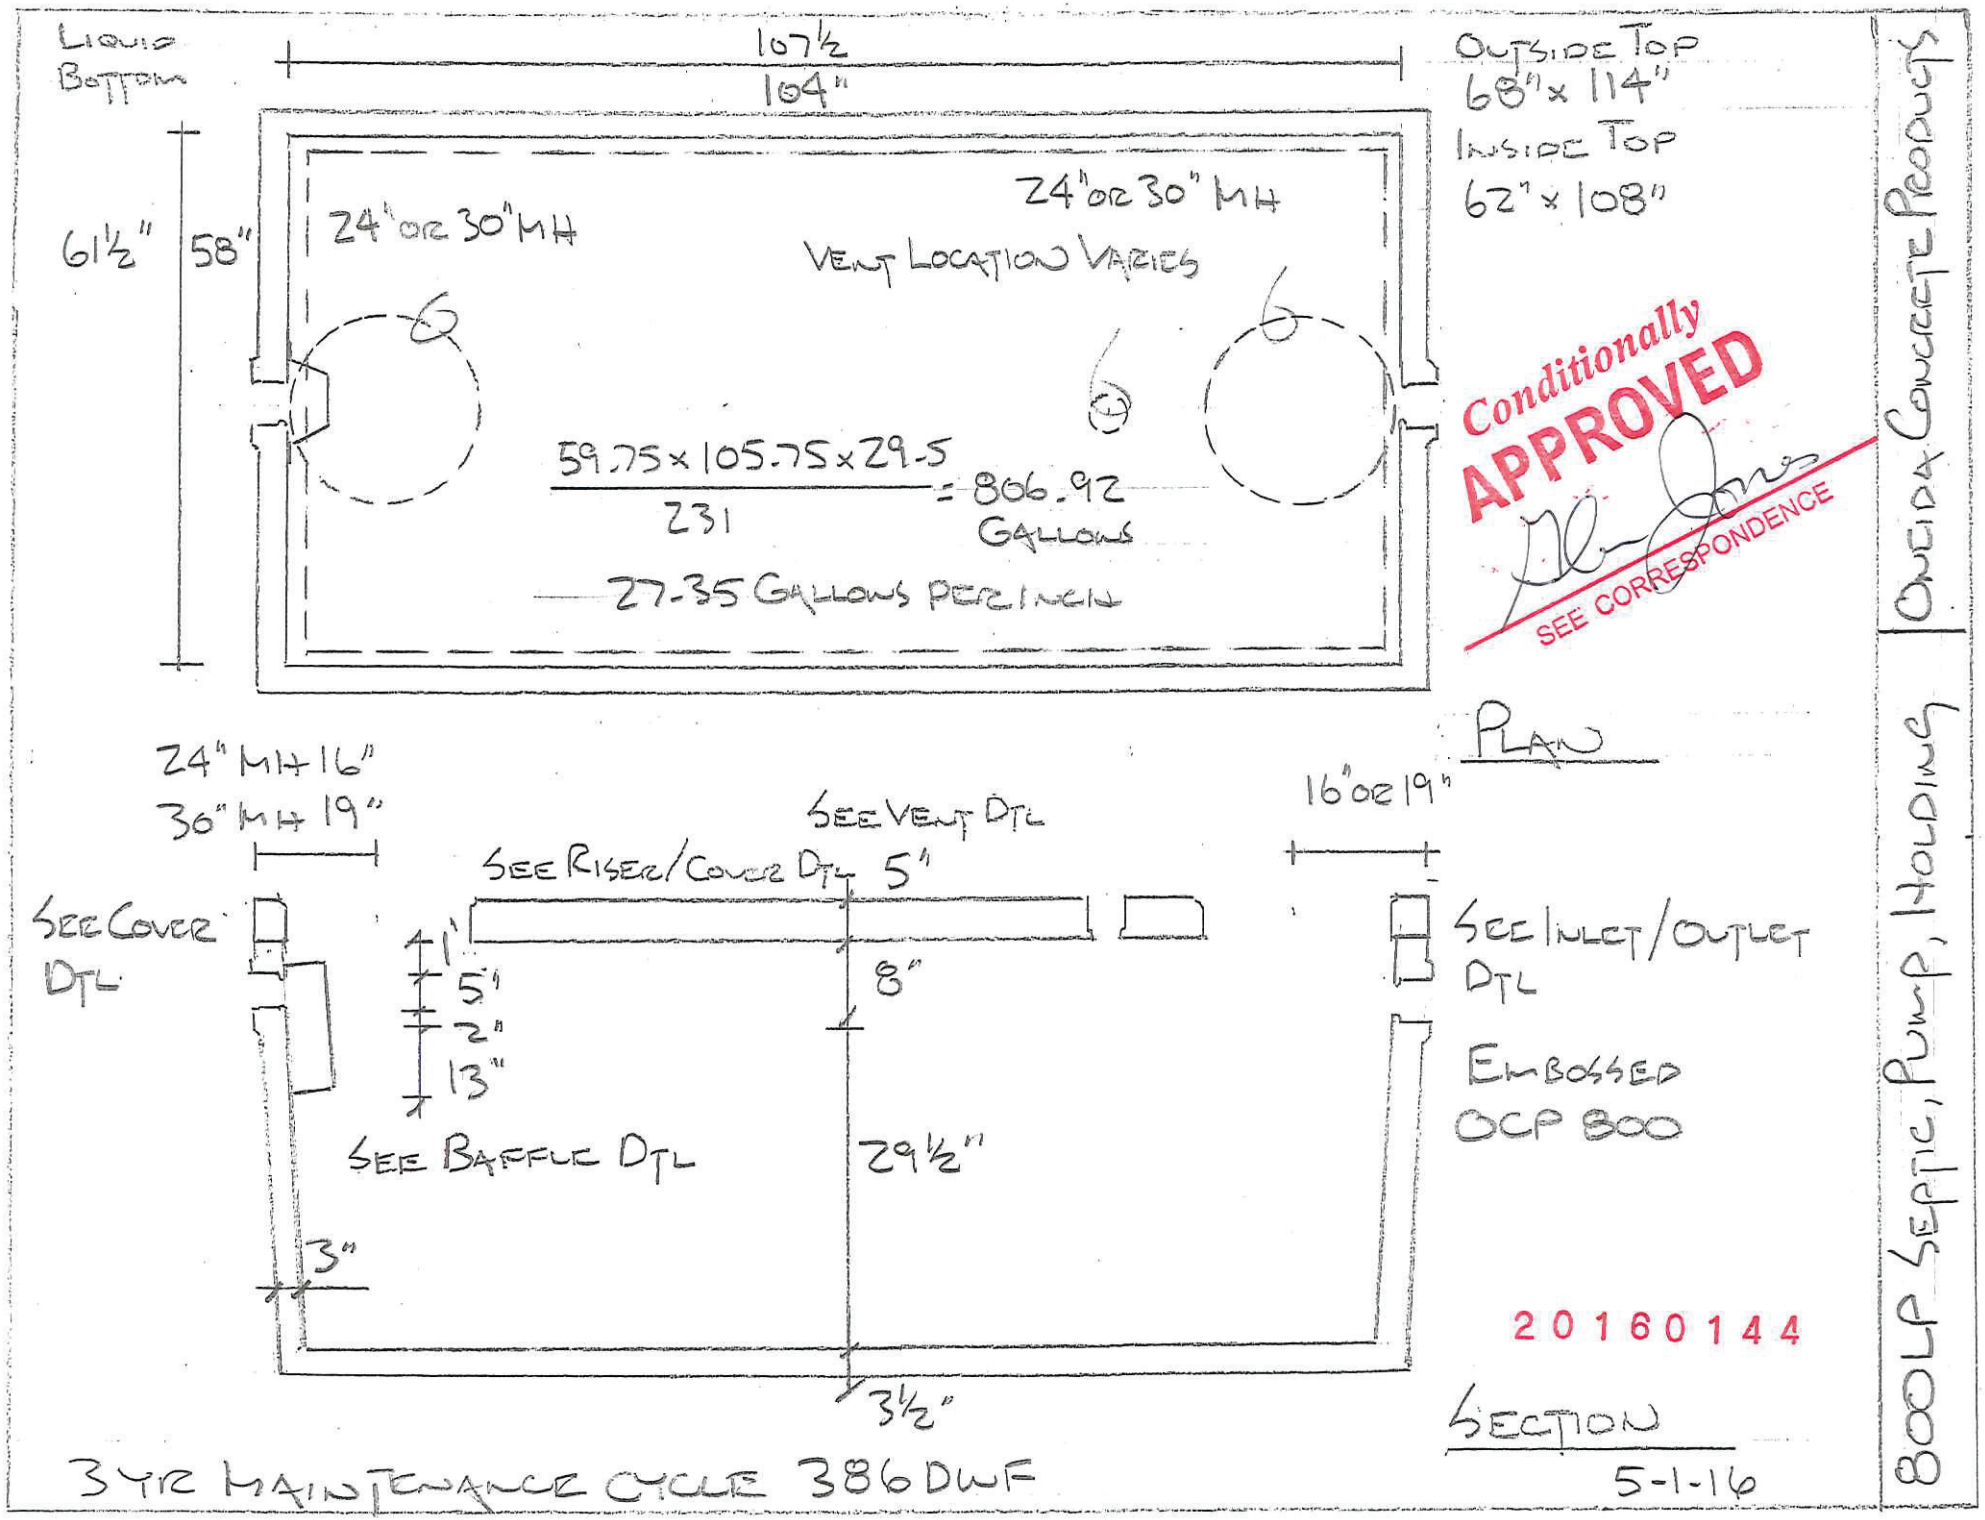
LIQUID BOTTOM
107½
104"
OUTSIDE TOP
68" x 114"
INSIDE TOP
62" x 108"
61½"
58"
24" OR 30" MH
24" OR 30" MH
VENT LOCATION VARIES
59.75 x 105.75 x 29.5 / 231 = 806.92 GALLONS
27.35 GALLONS PER INCH
PLAN
24" MH 16"
30" MH 19"
SEE VENT DTL
SEE RISER/COVER DTL
5"
16" OR 19"
SEE COVER DTL
1"
5"
2"
13"
8"
SEE INLET/OUTLET DTL
EMBOSSED OCP 800
SEE BAFFLE DTL
29½"
3"
3½"
SECTION
5-1-16
3YR MAINTENANCE CYCLE 386 DWF
Conditionally APPROVED
SEE CORRESPONDENCE
20160144
ONEIDA CONCRETE PRODUCTS
800LP SEPTIC, PUMP, HOLDING