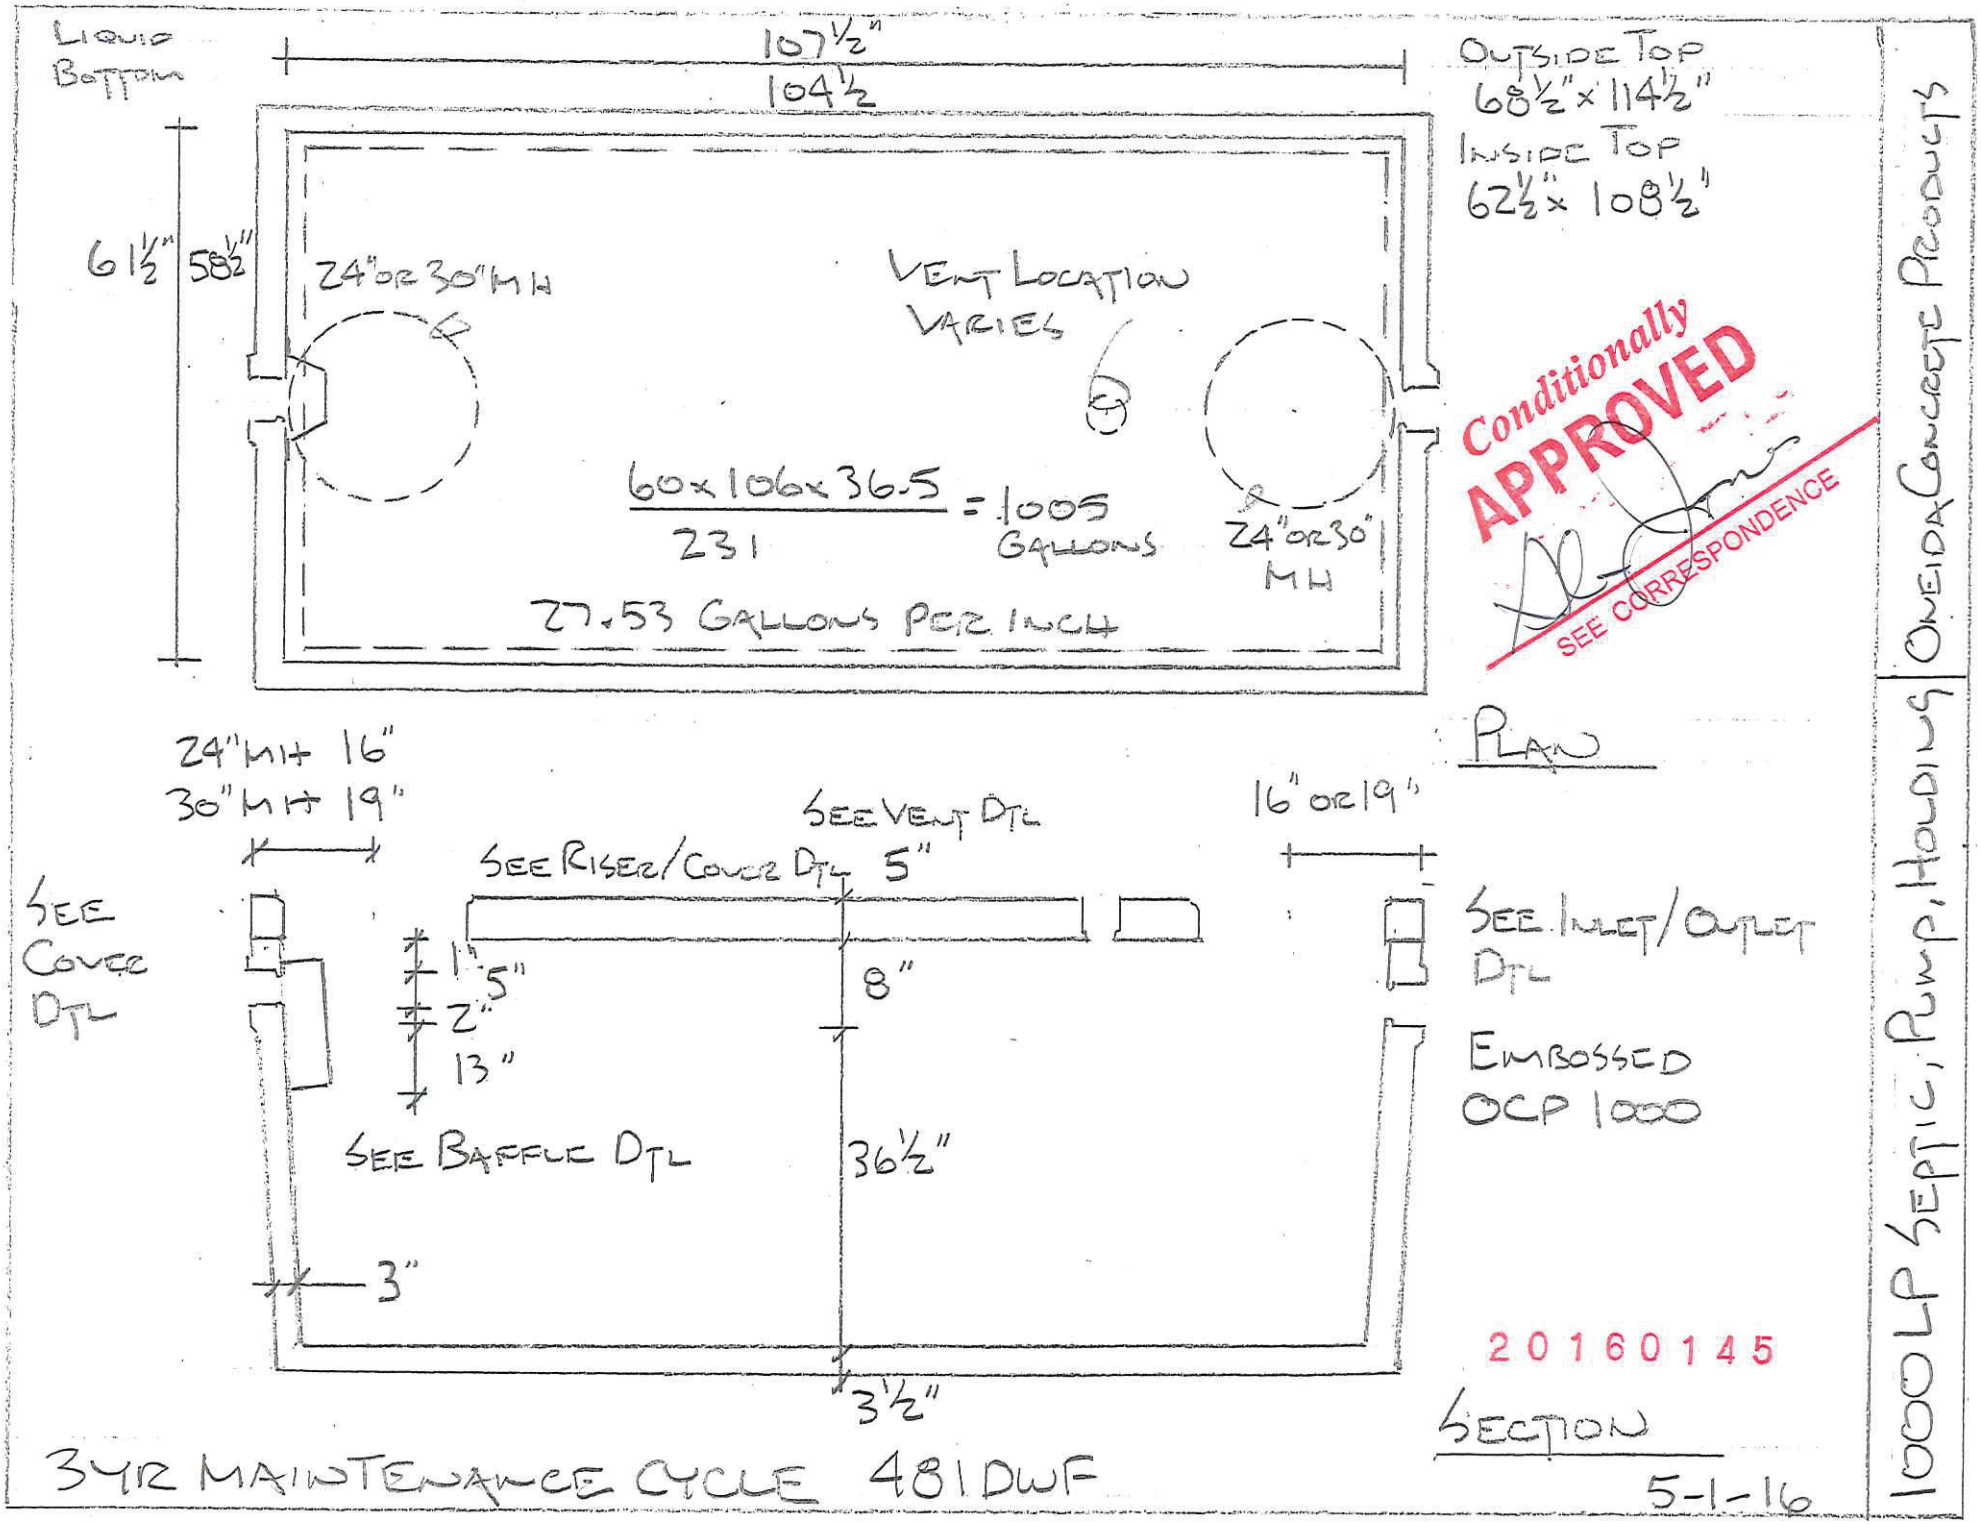
LIQUID BOTTOM
107½"
104½"
OUTSIDE TOP
68½" x 114½"
INSIDE TOP
62½" x 108½"
61½"
58½"
24" OR 30" MH
VENT LOCATION VARIES
60 x 106 x 36.5 / 231 = 1005 GALLONS
24" OR 30" MH
27.53 GALLONS PER INCH
Conditionally APPROVED
SEE CORRESPONDENCE
PLAN
24" MH 16"
30" MH 19"
SEE VENT DTL
16" OR 19"
SEE RISER/COVER DTL
5"
SEE COVER DTL
1"
5"
2"
13"
8"
SEE INLET/OUTLET DTL
EMBOSSED OCP 1000
SEE BAFFLE DTL
36½"
3"
3½"
20160145
SECTION
5-1-16
3YR MAINTENANCE CYCLE 481DWF
1000LP SEPTIC, PUMP, HOLDING
ONEIDA CONCRETE PRODUCTS