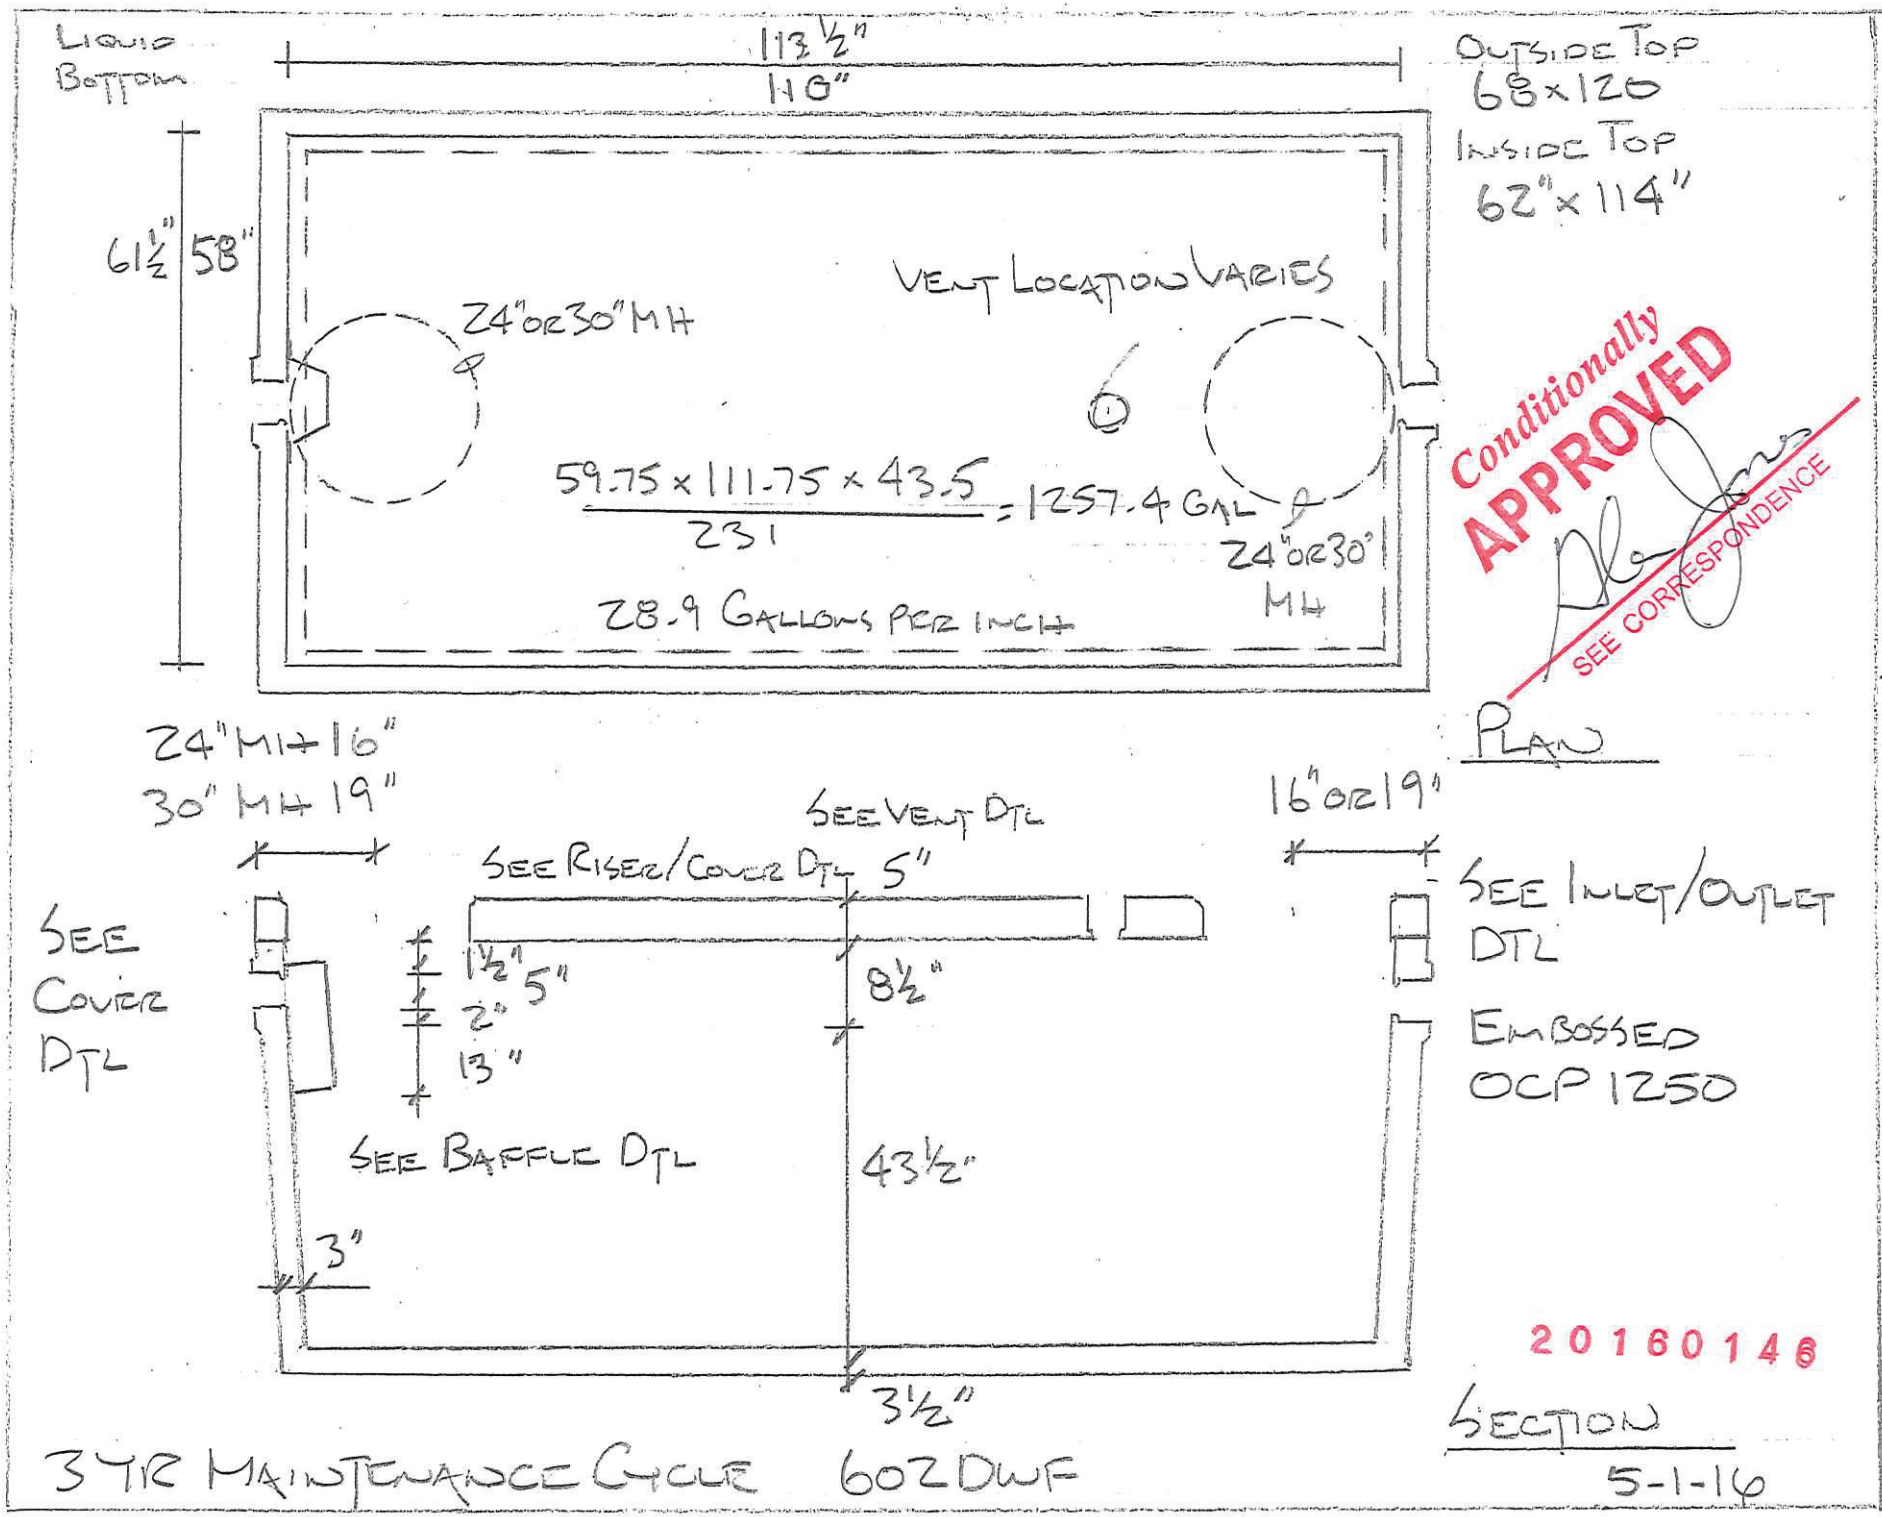
LIQUID BOTTOM
113½"
116"
OUTSIDE TOP
68×120
INSIDE TOP
62"×114"
61½"
58"
VENT LOCATION VARIES
24"OR30" MH
59.75 × 111.75 × 43.5 / 231 = 1257.4 GAL
28.9 GALLONS PER INCH
24"OR30" MH
Conditionally APPROVED
SEE CORRESPONDENCE
PLAN
24" MH 16"
30" MH 19"
SEE VENT DTL
16"OR19"
SEE RISER/COVER DTL 5"
SEE INLET/OUTLET DTL
SEE COVER DTL
1½"
5"
2"
13"
8½"
EMBOSSED OCP 1250
SEE BAFFLE DTL
43½"
3"
3½"
20160146
SECTION
5-1-16
3YR MAINTENANCE CYCLE
602DWF
1250 SEPTIC, PUMP, HOLDING 43.5" LL
OVEIPA CONCRETE PRODUCTS