20130375 A

W2000–MR BIO–1500 GPD MICROFAST ®1.5 OR HIGH STRENGTH FAST®1.5 TANK SPECIFICATIONS

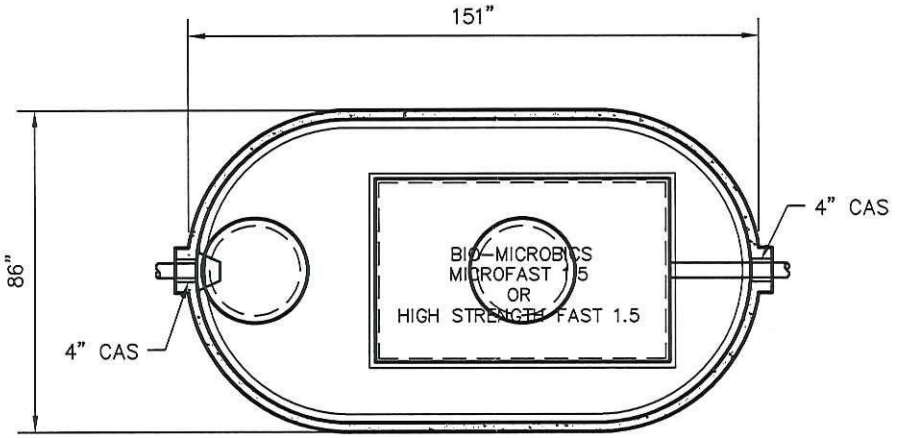

TOP VIEW

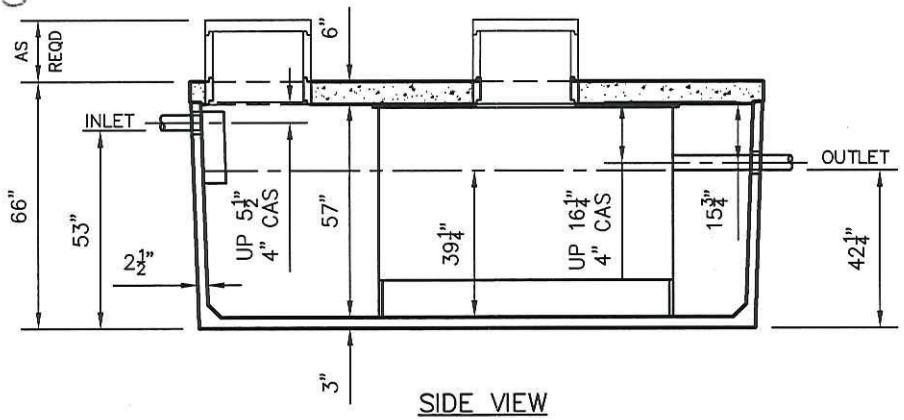

SIDE VIEW

DIMENSIONS:
- WALL: 2–1/2"
- BOTTOM: SEPTIC–3"
- COVER: 6"
- MANHOLE: 24" I.D. PRECAST CONCRETE RISER
- HEIGHT: 66" O.D.
- LENGTH: 151" O.D.
- WIDTH: 86" O.D.
- BELOW INLET: 53" O.D.
- LIQUID LEVEL: 39 1/4""
- WEIGHT: 13,540 LBS.–SEPTIC

INLET AND OUTLET:
4" CAST–A–SEAL (CAS) BOOT OR EQUAL

INLET AND OUTLET BAFFLES:
AS SHOWN

LIQUID CAPACITY: 42.92 GAL/IN

LOADING DESIGN: 8' 0" UNSATURATED SOIL

COVER: MIX DESIGN #8 (NO FIBER)
TANK: MIX DESIGN #10 (STRUCTURAL FIBER)

CUSTOMIZED TANKS:
FOR CUSTOM TANKS CONTACT WIESER CONCRETE

Conditionally APPROVED

SEE CORRESPONDENCE

DRAWINGS SUBMITTED FOR APPROVAL

APPROVED BY: _____

APPROVAL DATE: _____

PRODUCTS NEEDED BY: _____

TANKS ARE MANUFACTURED TO MEET OR EXCEED ASTM C–1227 REQUIREMENTS

PRE–POUR: POST–POUR:
SCALE: 1/4"=1'–0" REV.
DRAWN BY: WCP DATE: 00/00/00
FILE: W2000–MR BIO MIROFAST OR HS FAST 1500

WIESER CONCRETE
W3716 US HWY 10 MAIDEN ROCK, WI 54750
800–325–8456

W2000–MR BIO 1500 GPD SEPTIC MANUAL

SHEET NO. 1 OF 1

RECEIVED
NOV 17 2013
SAFETY & BUILDINGS