WEHD9000
SEPTIC/PUMP OR SIPHON
TANK SPECIFICATIONS

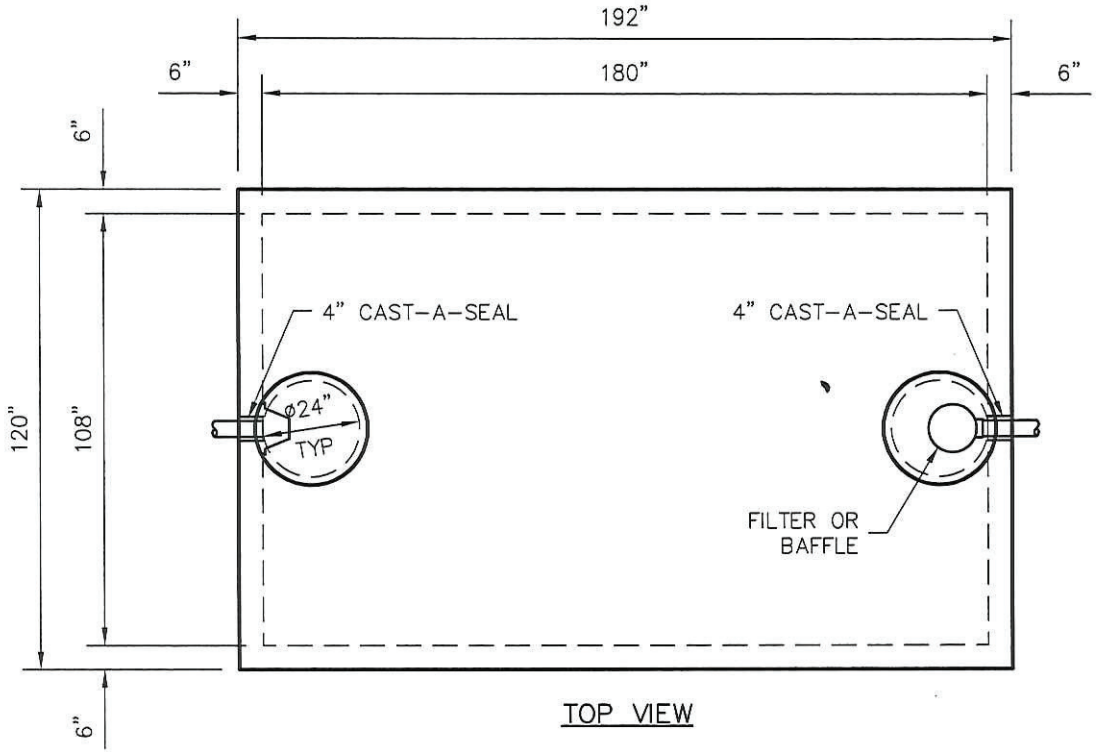

TOP VIEW

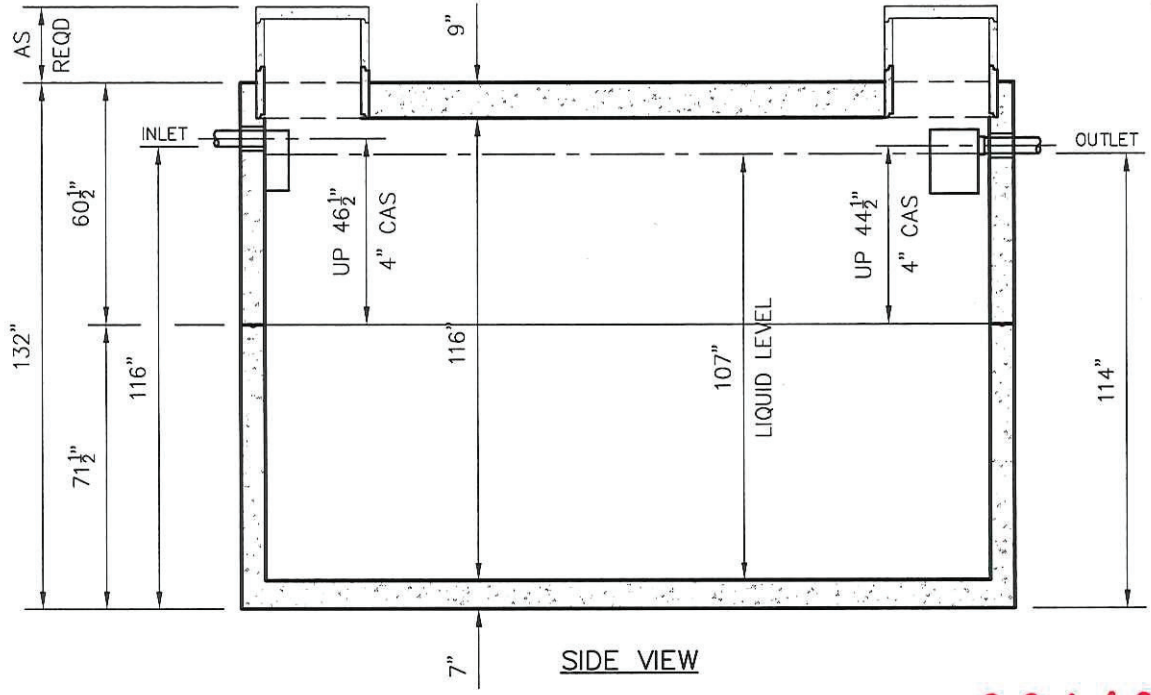

SIDE VIEW

DIMENSIONS:
- WALL: 6"
- BOTTOM: 7"
- TOP: 9"
- MANHOLE: 24" I.D. PRECAST CONCRETE RISER
- HEIGHT: 132" O.D.
- LENGTH: 192" O.D.
- WIDTH: 120" O.D.
- BELOW INLET: 116" O.D.
- LIQUID LEVEL: 107"
- WEIGHT: 34,120 LBS PER SECTION

INLET AND OUTLET:
4" CAST-A-SEAL BOOT, GASKET OR EQUAL

INLET AND OUTLET BAFFLE AND FILTER:
WISCONSIN, SEE DETAIL #10

LIQUID CAPACITY: 84.15 GAL/IN

LOADING DESIGN: 12'-0" UNSATURATED SOIL/HS-20

TANK CAN BE USED AS:
SEPTIC/PUMP OR SIPHON

TANK: MIX DESIGN #8 (NO FIBER)

Conditionally
APPROVED
SEE CORRESPONDENCE

20140055

DRAWINGS SUBMITTED FOR APPROVAL
APPROVED BY: _____
APPROVAL DATE: _____
PRODUCTS NEEDED BY: _____

PRE-POUR:
POST-POUR:
SCALE: 1/4"=1'-0"
REV.
DATE:
DRAWN BY: WCP
DATE: 00/00/00
FILE: WEHD9000

WIESER CONCRETE
W3716 US HWY 10 MAIDEN ROCK, WI 54750
800-325-8456

WEHD9000
SEPTIC MANUAL

SHEET NO.
1 OF 1

WEHD9000 HOLDING TANK SPECIFICATIONS

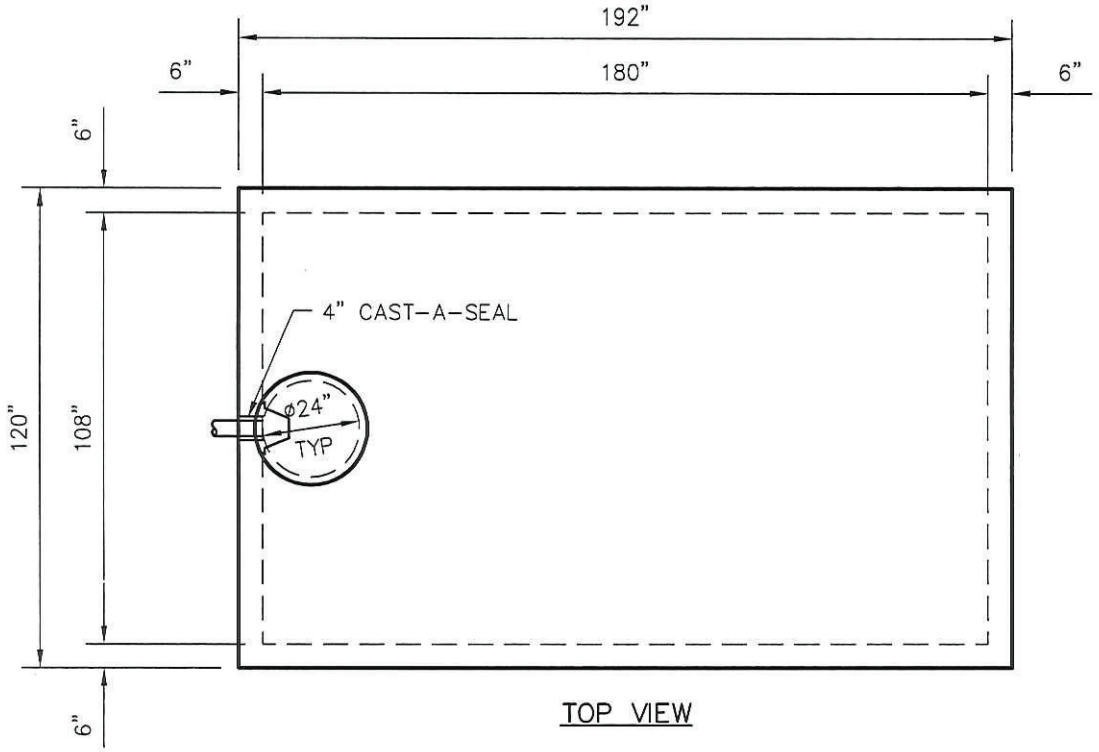

TOP VIEW

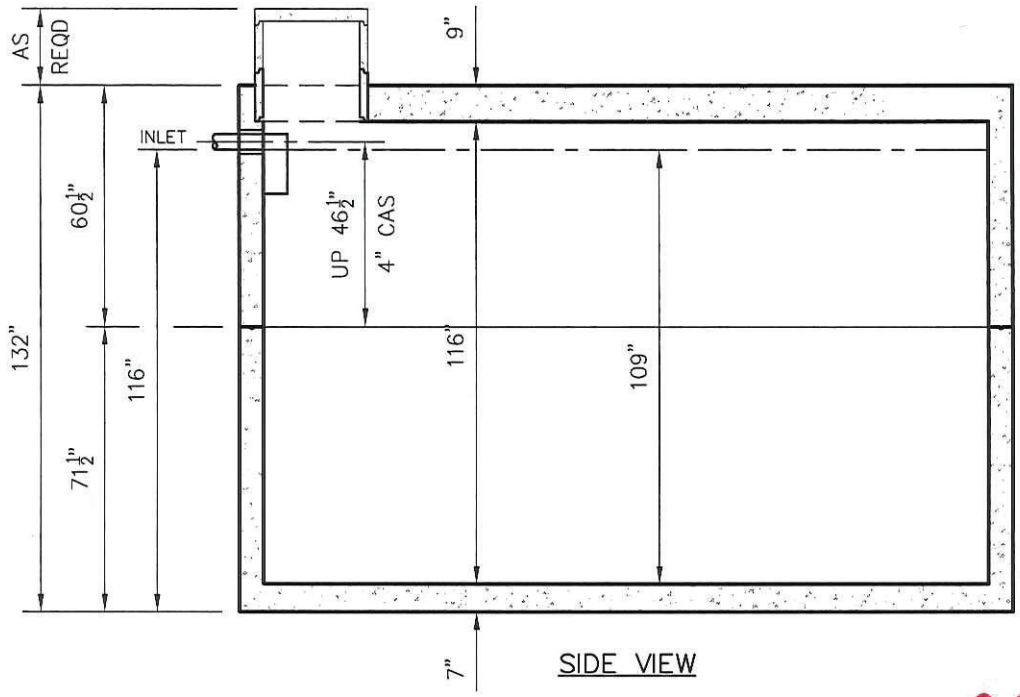

SIDE VIEW

DIMENSIONS:
- WALL: 6"
- BOTTOM: 7"
- TOP: 9"
- MANHOLE: 24" I.D. PRECAST CONCRETE RISER
- HEIGHT: 132" O.D.
- LENGTH: 192" O.D.
- WIDTH: 120" O.D.
- BELOW INLET: 116" O.D.
- LIQUID LEVEL: 107"
- WEIGHT: 34,120 LBS PER SECTION

INLET AND OUTLET:
4" CAST-A-SEAL BOOT, GASKET OR EQUAL

INLET AND OUTLET BAFFLE AND FILTER:
WISCONSIN, SEE DETAIL #10

LIQUID CAPACITY: 84.15 GAL/IN

HOLDING TANK:
OUTLET HOLE PLUGGED
ACTUAL CAPACITY: 9,172 GALLONS

LOADING DESIGN: 12'-0" UNSATURATED SOIL/HS-20

TANK CAN BE USED AS:
HOLDING

TANK: MIX DESIGN #8 (NO FIBER)

Conditionally
APPROVED

SEE CORRESPONDENCE

DRAWINGS SUBMITTED FOR APPROVAL
APPROVED BY: _____
APPROVAL DATE: _____
PRODUCTS NEEDED BY: _____

20140055

PRE-POUR: POST-POUR:
SCALE: 1/4"=1'-0" REV. DATE:
DRAWN BY: WCP DATE: 00/00/00 FILE: WEHD9000

WIESER CONCRETE
W3716 US HWY 10 MAIDEN ROCK, WI 54750
800-325-8456

WEHD9000 SEPTIC MANUAL

SHEET NO. 1 OF 1

20140055

DETAIL 10
WISCONSIN BAFFLE AND FASTENER DETAIL

SEE BAFFLE CHART FOR OTHER STATES

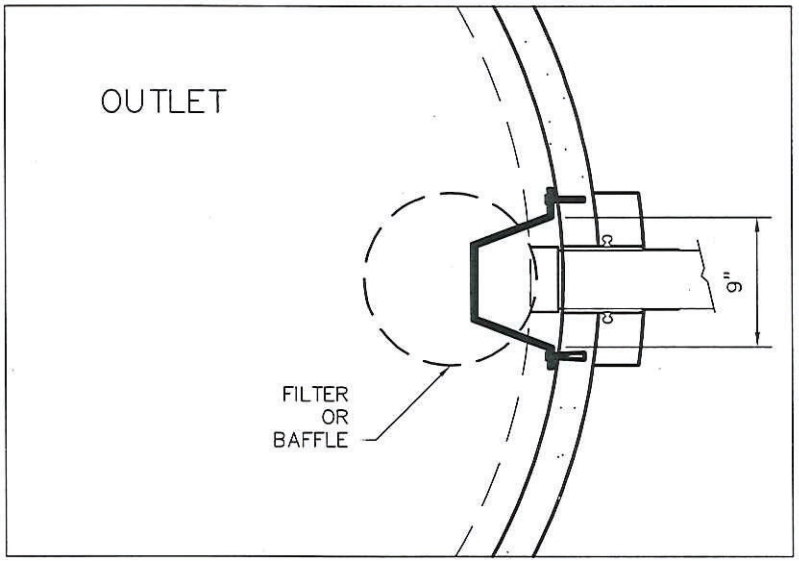

TOP VIEW

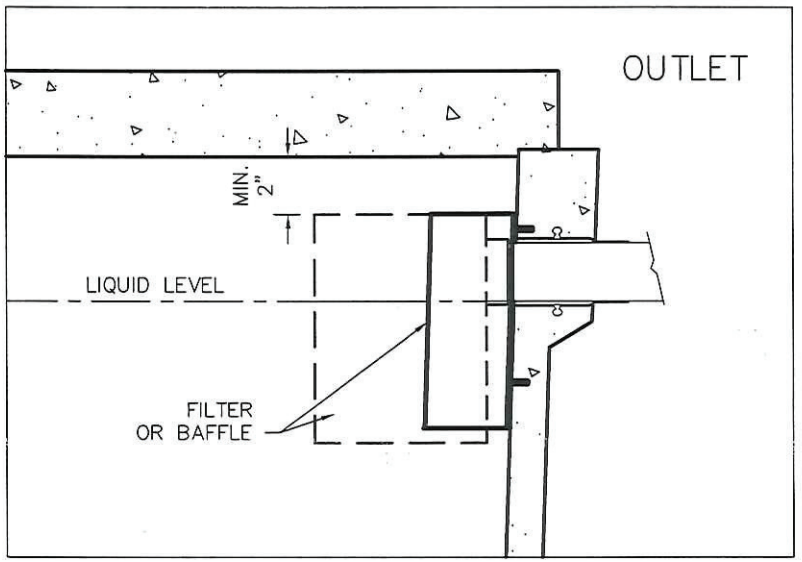

SIDE VIEW

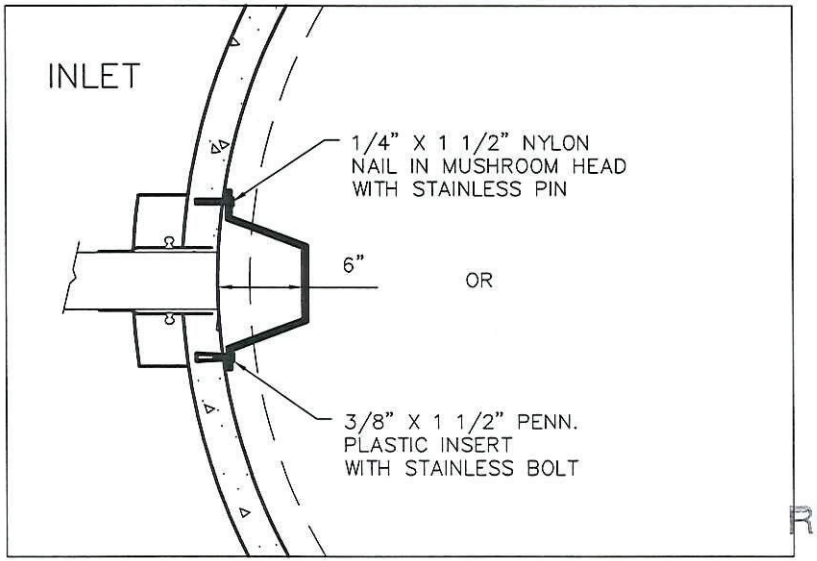

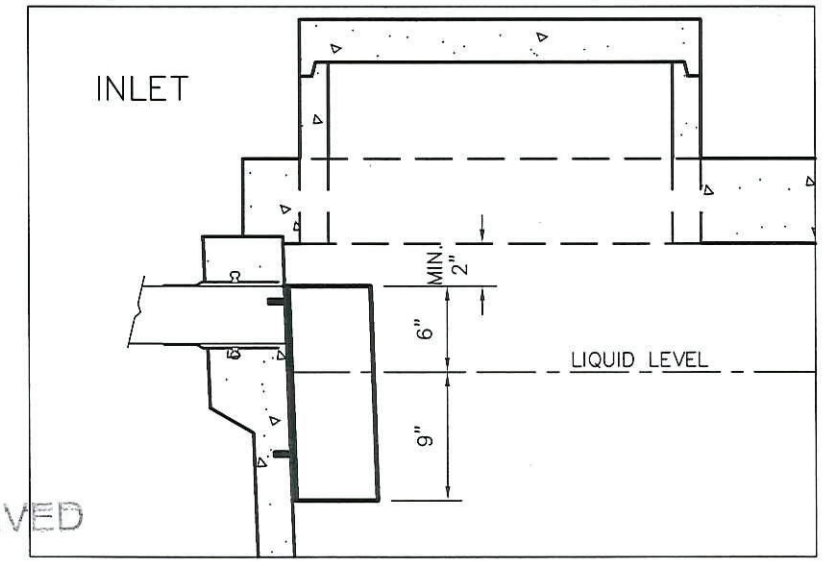

RECEIVED
APR 09 2014
SAFETY & BUILDINGS

PRE-POUR:
POST-POUR:
SCALE: NTS
REV.
DATE:
DRAWN BY: WCP
DATE: 00/00/00
FILE: SHEET 10

WIESER CONCRETE
W3716 US HWY 10 MAIDEN ROCK, WI 54750
800-325-8456

WISCONSIN BAFFLE AND FASTENER DETAIL
SEPTIC MANUAL

SHEET NO. 1 OF 1