OUTSIDE TOP 74.0" x 184.0"
INSIDE TOP 68.0" x 178.0"

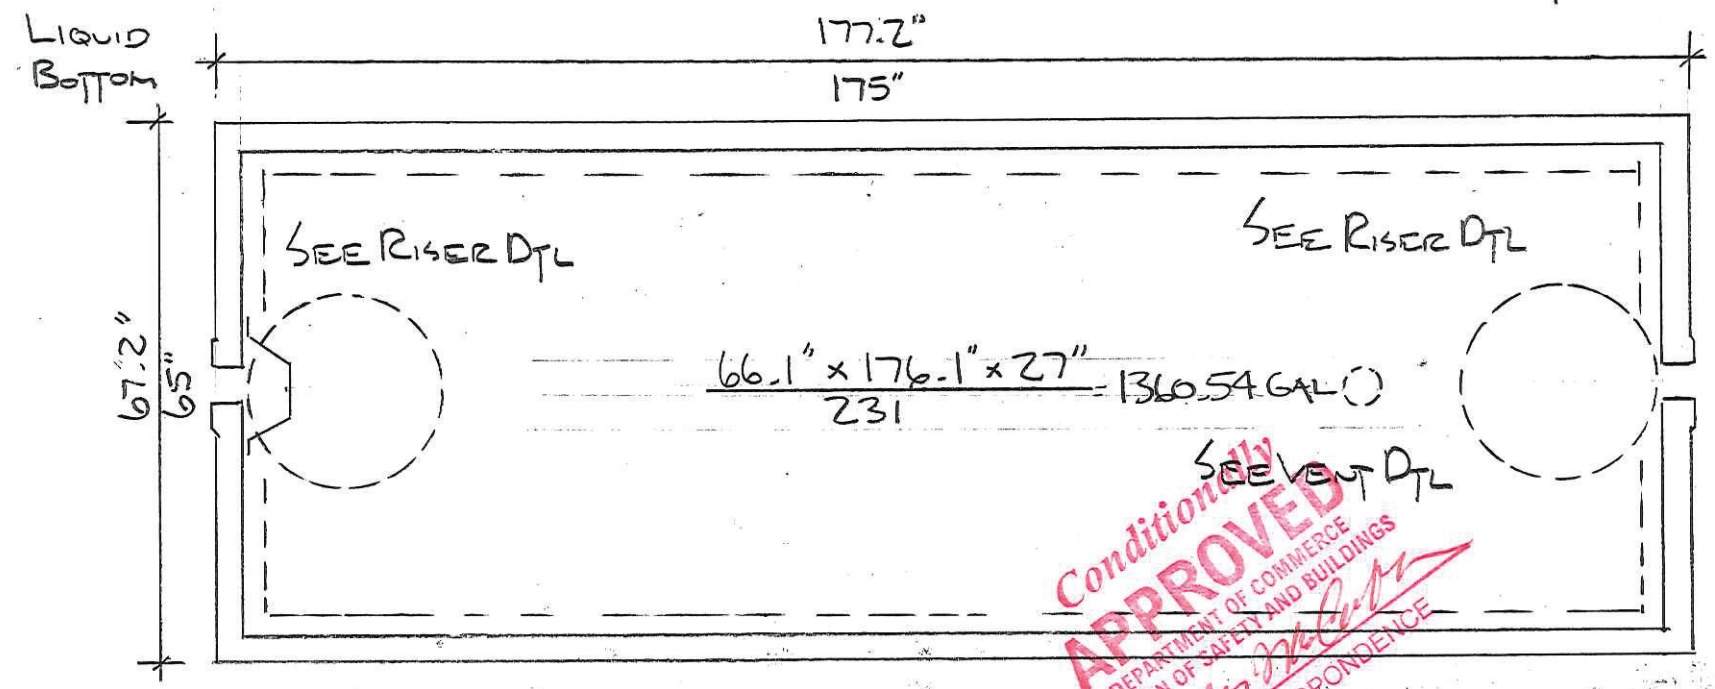

Conditionally APPROVED
DEPARTMENT OF COMMERCE
DIVISION OF SAFETY AND BUILDINGS
SEE CORRESPONDENCE

~~20080246~~
20140142

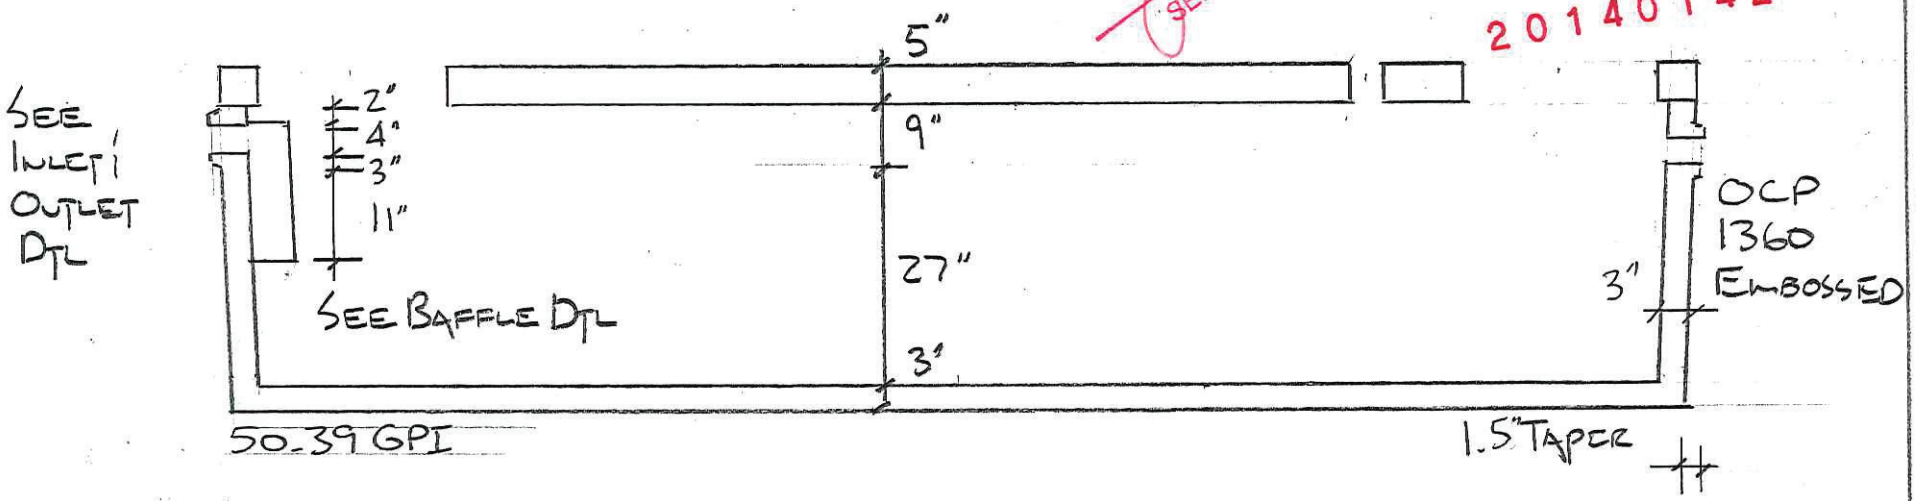

SEPTIC, HOLDING & PUMP TANK

ONEIDA CONCRETE PRODUCTS
RHINELANDER WI
5-1-08

1360 LOW PROFILE