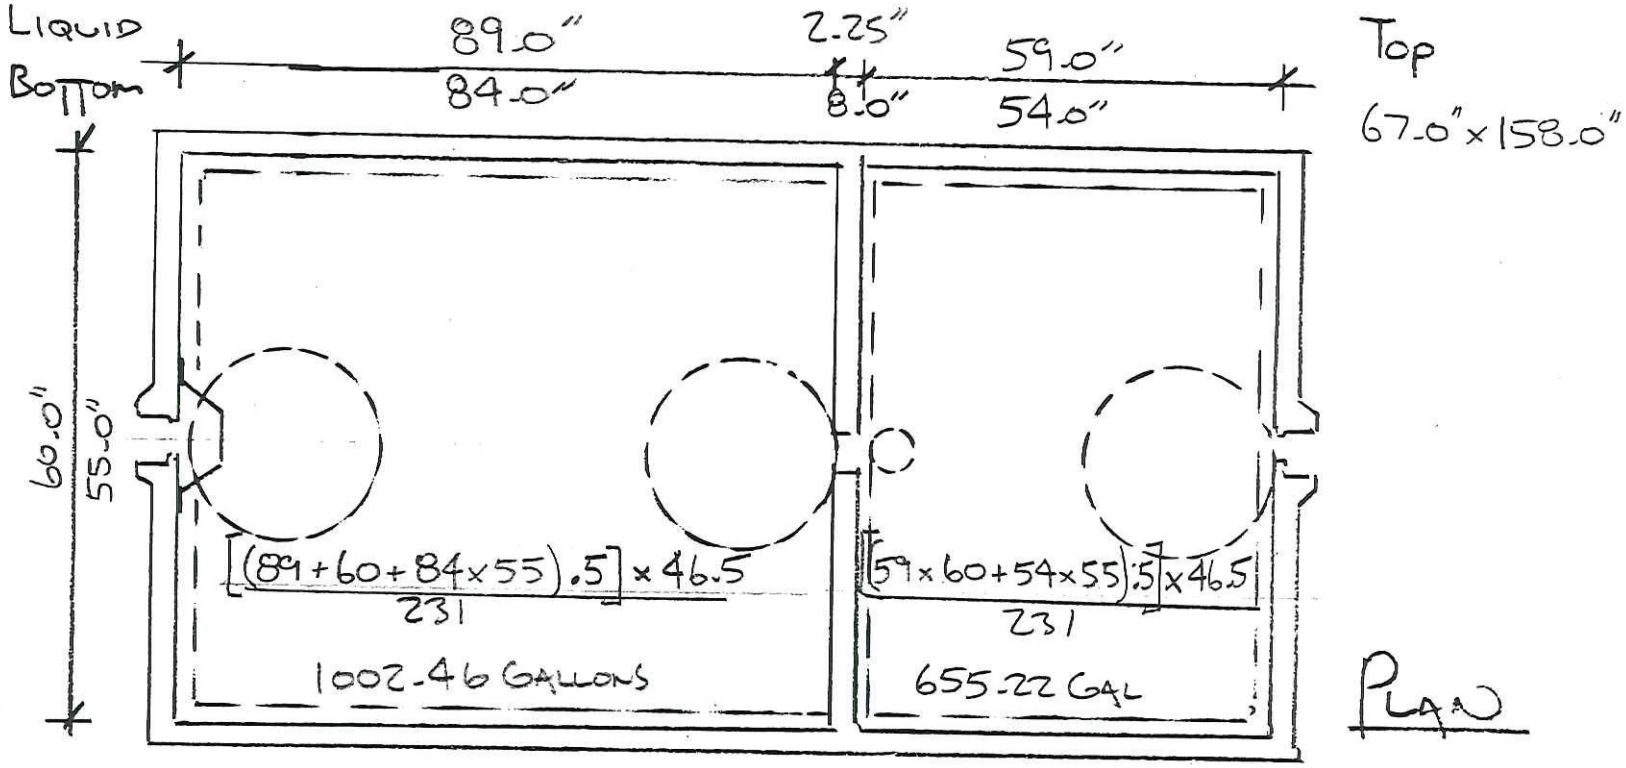

20140230

~~20100412~~

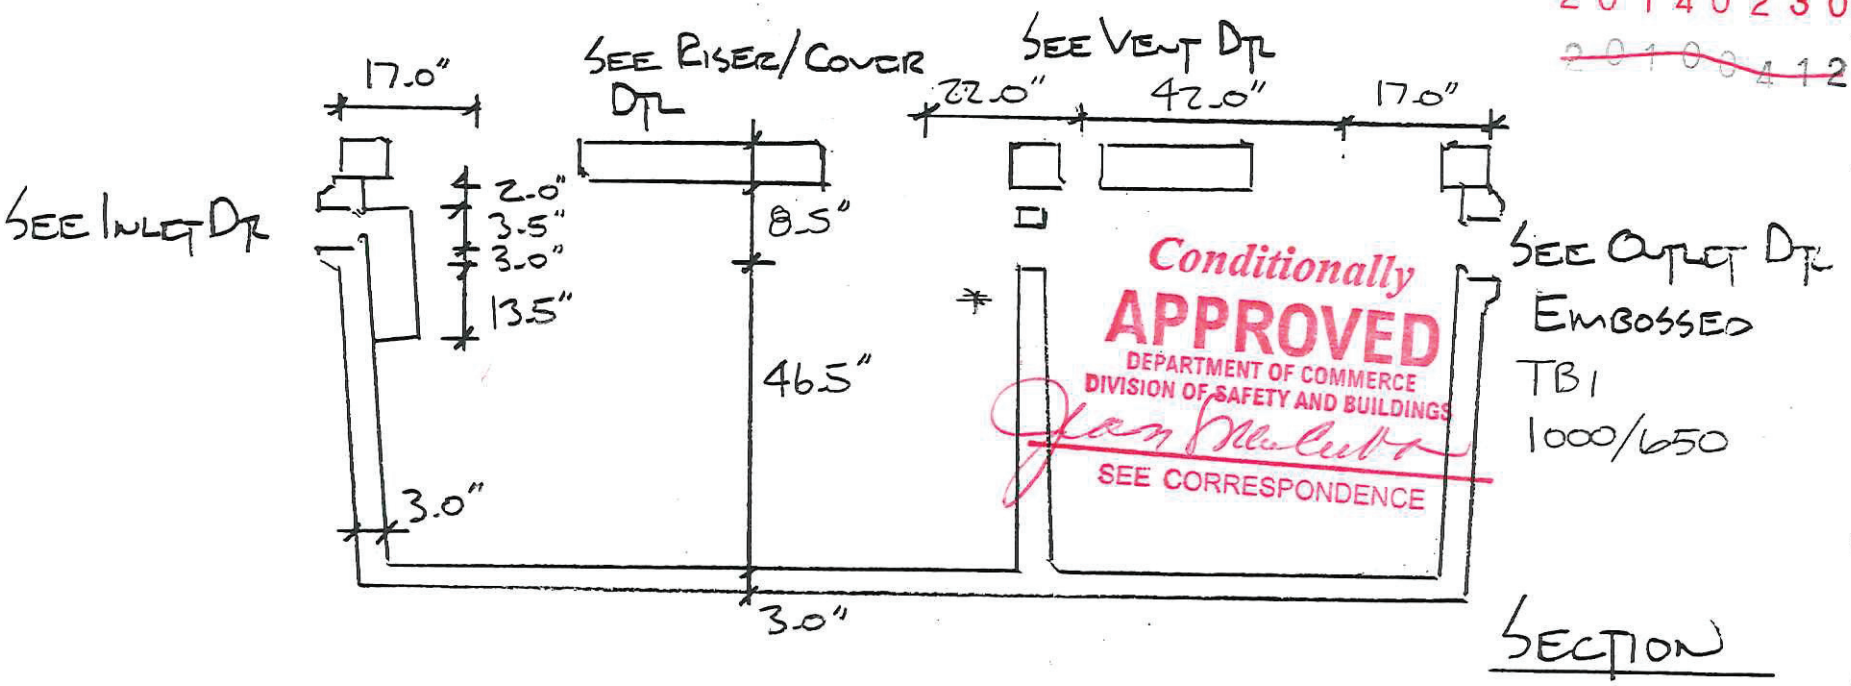

Conditionally APPROVED
DEPARTMENT OF COMMERCE
DIVISION OF SAFETY AND BUILDINGS
SEE CORRESPONDENCE

20090257 * SEPTIC/SEPTIC ADD BAFFLE

10000/650 SEPTIC PUMP TANK | TRAPP BROS INC WOODRUFF WI 9-1-10