20140234

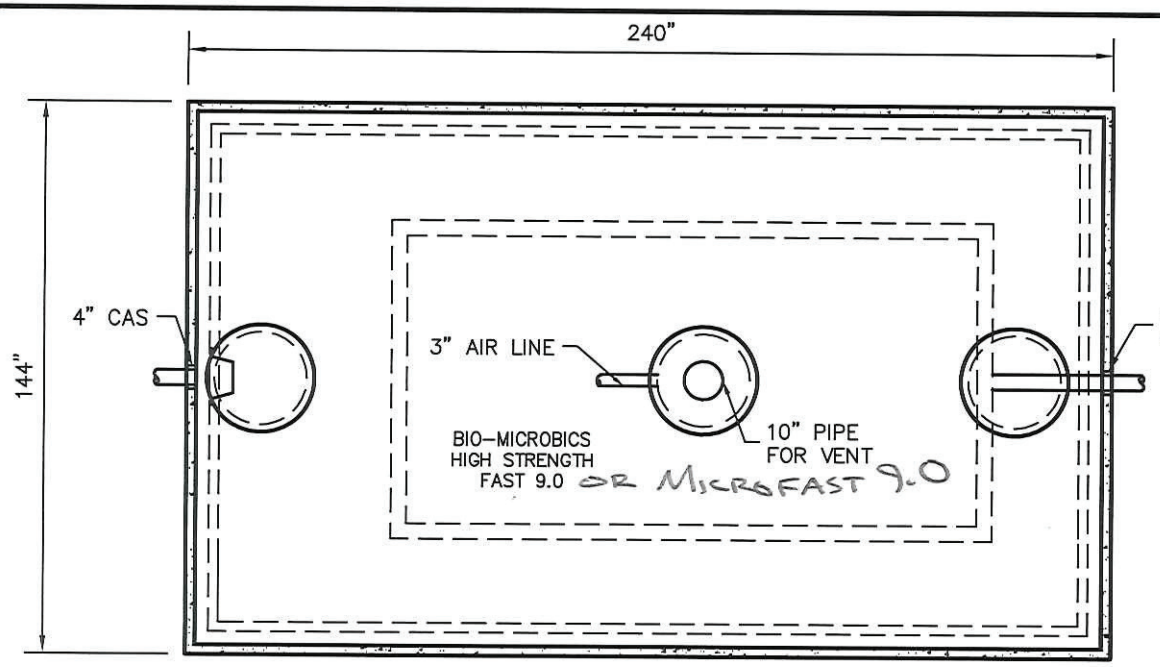

TOP VIEW

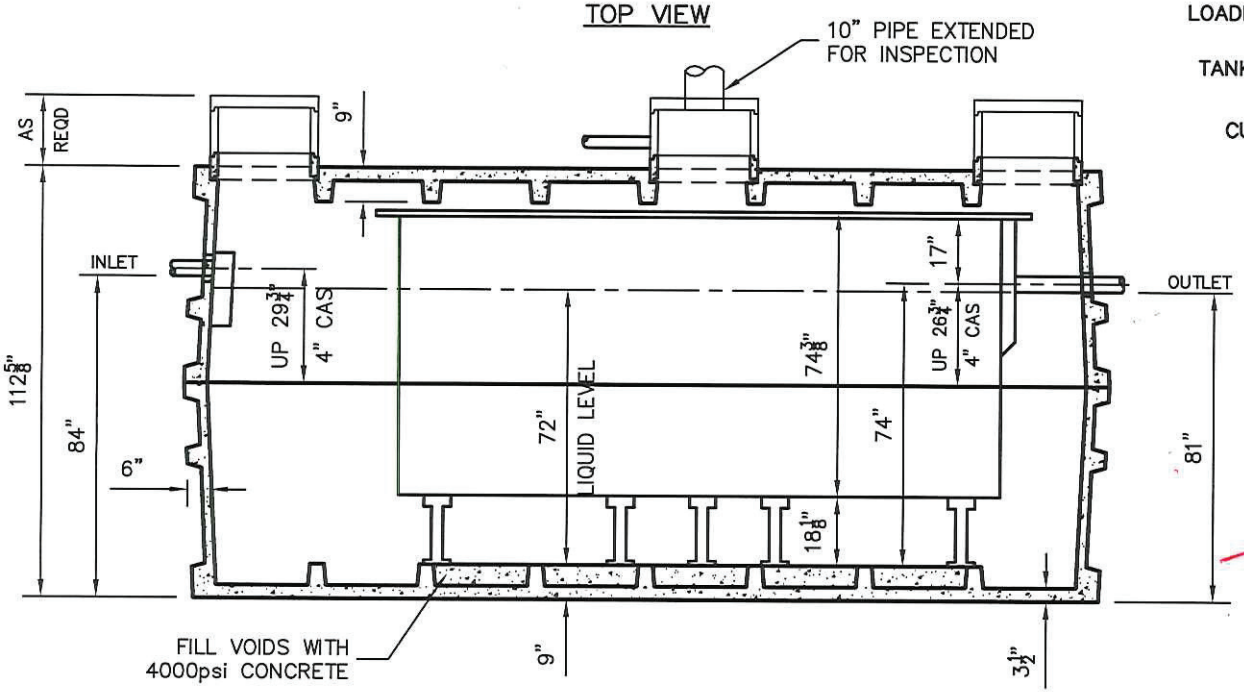

SIDE VIEW

TANKS ARE MANUFACTURED TO MEET OR EXCEED ASTM C-1227 REQUIREMENTS

W9000 BIO – 9000 GPD HIGH STRENGTH FAST®9.0 TANK SPECIFICATIONS

DIMENSIONS:
- WALL: 6" RIBBED
- BOTTOM: 9" RIBBED
- COVER: 9" RIBBED
- MANHOLE: 24" I.D. PRECAST CONCRETE RISER
- HEIGHT: 112-1/2" O.D.
- LENGTH: 240" O.D.
- WIDTH: 144" O.D.
- BELOW INLET: 84" O.D.
- LIQUID LEVEL 72"
- WEIGHT: 29,000 LBS PER SECTION

INLET AND OUTLET:
4" CAST-A-SEAL (CAS) BOOT OR EQUAL

INLET AND OUTLET BAFFLE AND FILTER:
AS SHOWN

LIQUID CAPACITY: 126.90 GAL/IN

LOADING DESIGN: 8'-0" UNSATURATED SOIL

TANK: MIX DESIGN #9 (SMALL FIBER)

CUSTOMIZED TANKS:
FOR CUSTOM TANKS
CONTACT WIESER CONCRETE

Conditionally APPROVED
RECEIVED
JUL 07 2014
SAFETY & BUILDINGS
SEE CORRESPONDENCE

DRAWINGS SUBMITTED FOR APPROVAL

APPROVED BY: _____

APPROVAL DATE: _____

PRODUCTS NEEDED BY: _____

PRE-POUR:
POST-POUR:
SCALE: 1/4"=1'-0"
REV:
DATE:
DRAWN BY: WCP
DATE: 00/00/00
FILE: W9000 BIO HS FAST 9000

WIESER CONCRETE
W3716 US HWY 10 MAIDEN ROCK, WI 54750
800-325-8456

W9000 BIO 9000 GPD
SEPTIC MANUAL

SHEET NO. 1 OF 1