W20000
TANK SPECIFICATIONS

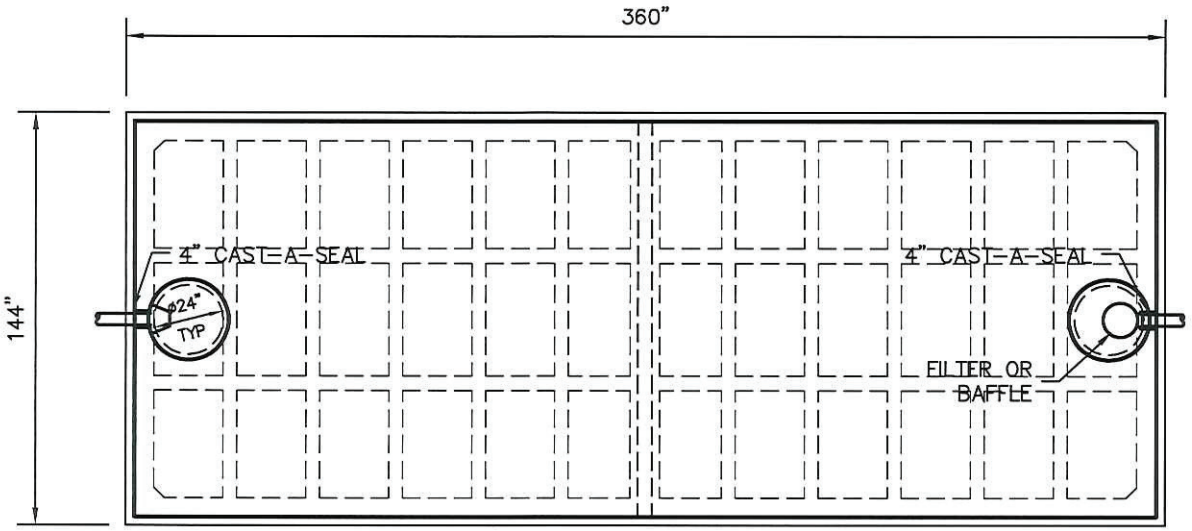

TOP VIEW

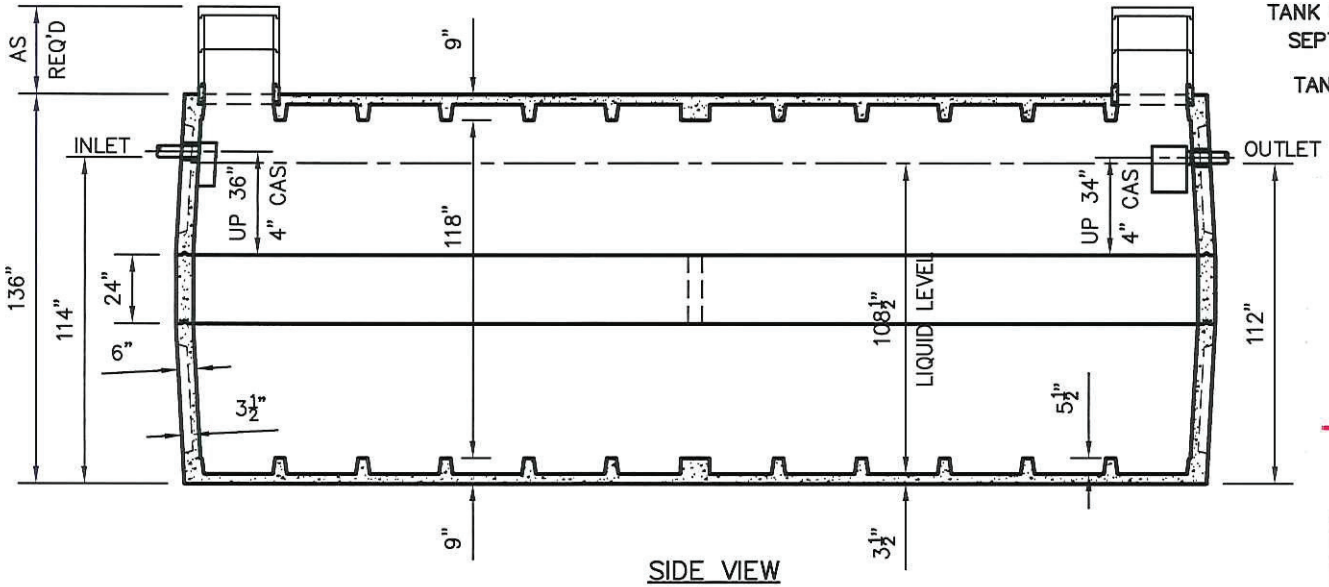

SIDE VIEW

DIMENSIONS:
WALL: 6" RIBBED
BOTTOM: 9" RIBBED
COVER: 9" RIBBED
MANHOLE: 24" I.D. PRECAST RISER
HEIGHT: 136" O.D.
LENGTH: 360" O.D.
WIDTH: 144" O.D.
BELOW INLET: 114" O.D.
LIQUID LEVEL 108.5"
WEIGHT: 42,000 LBS
PER TOP OR BOTTOM SECTION
12,600 FOR MIDDLE SECTION

INLET AND OUTLET:
4" CAST-A-SEAL BOOT OR EQUAL

INLET AND OUTLET BAFFLE AND FILTER:
WISCONSIN, SEE DETAIL #10
(OTHER STATES SEE CHART)

LIQUID CAPACITY: 194.63 GAL/IN

HOLDING TANK:
OUTLET HOLE PLUGGED
ACTUAL CAPACITY: 21,507 GALLONS

LOADING DESIGN: 8'-0" UNSATURATED SOIL

TANK CAN BE USED AS:
SEPTIC / HOLDING / PUMP OR SIPHON

TANK: MIX DESIGN #9 (SMALL FIBER)

CUSTOMIZED TANKS:
FOR CUSTOM TANKS CONTACT
WIESER CONCRETE

Conditionally APPROVED

SEE CORRESPONDENCE

RECEIVED OCT 1 2014 SAFETY & BUILDINGS

20140313

TANKS ARE MANUFACTURED TO MEET OR EXCEED ASTM C-1227 REQUIREMENTS

DRAWINGS SUBMITTED FOR APPROVAL

APPROVED BY: _____

APPROVAL DATE: _____

PRODUCTS NEEDED BY: _____

PRE-POUR:
POST-POUR:
SCALE: 3/16"=1'-0"
REV.
DATE:.
DRAWN BY: WCP
DATE: 00/00/00
FILE: W20000 SEPTIC

WIESER CONCRETE
W3716 US HWY 10 MAIDEN ROCK, WI 54750
800-325-8456

W20000 SEPTIC
SEPTIC MANUAL

SHEET NO. 1 OF 1