WLP1250–MR
TANK SPECIFICATIONS

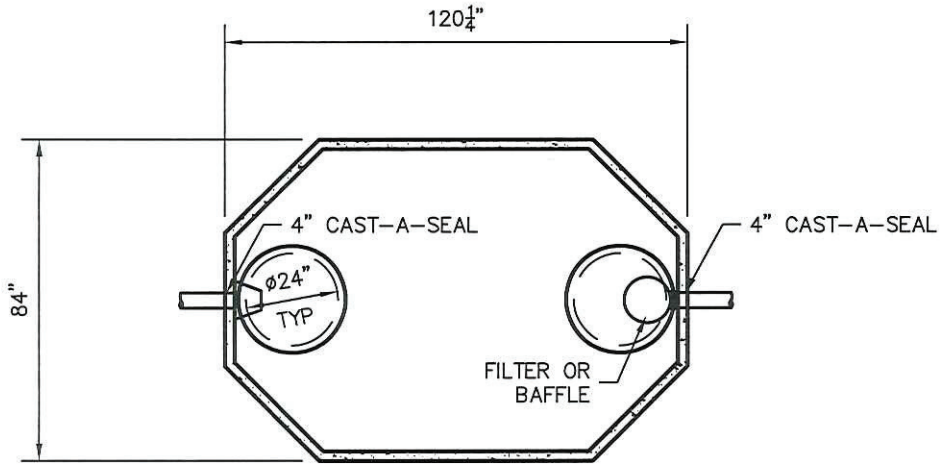

TOP VIEW

DIMENSIONS:
- WALL: 2 1/2"
- BOTTOM: SEPTIC 3"
- COVER: 5"
- MANHOLE: 24" I.D. PRECAST CONCRETE RISER
- HEIGHT: 52 1/2" O.D.
- LENGTH: 120 1/4" O.D.
- WIDTH: 84" O.D.
- BELOW INLET: 41" O.D.
- LIQUID LEVEL: 36"
- WEIGHT: 8,810 LBS.

INLET AND OUTLET:
- 4" CAST–A–SEAL BOOT OR EQUAL
- GASKET, CAST–A–SEAL BOOT OR EQUAL

INLET AND OUTLET BAFFLE AND FILTER:
- WISCONSIN, SEE DETAIL #10
- (OTHER STATES SEE CHART)

LIQUID CAPACITY: 34.81 GAL/IN

HOLDING TANK:
- OUTLET HOLE PLUGGED
- ACTUAL CAPACITY: 1,323 GALLONS

LOADING DESIGN: 8' 0" UNSATURATED SOIL

RECEIVED
JAN 6 2015

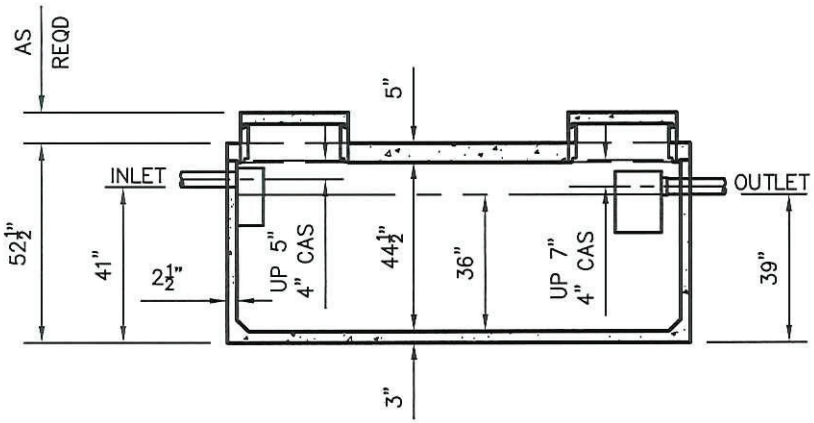

SIDE VIEW

TANK CAN BE USED AS:
- SEPTIC/ HOLDING/ PUMP OR SIPHON

COVER: MIX DESIGN #8 (NO FIBER)
TANK: MIX DESIGN #10 (STRUCTURAL FIBER)

CUSTOMIZED TANKS:
- FOR CUSTOM TANKS CONTACT WIESER CONCRETE

Conditionally APPROVED
SEE CORRESPONDENCE
20150002

TANKS ARE MANUFACTURED TO MEET OR EXCEED ASTM C–1227 REQUIREMENTS

DRAWINGS SUBMITTED FOR APPROVAL
APPROVED BY: _____
APPROVAL DATE: _____
PRODUCTS NEEDED BY: _____

PRE–POUR:
POST–POUR:
SCALE: 1/4"=1'–0"
REV.
DATE:
DRAWN BY: WCP
DATE: 00/00/00
FILE: WLP1250–MR

WIESER CONCRETE
W3716 US HWY 10 MAIDEN ROCK, WI 54750
800–325–8456

WLP1250–MR
SEPTIC MANUAL

SHEET NO.
1 OF 1