Conditionally APPROVED

SEE CORRESPONDENCE

20150168

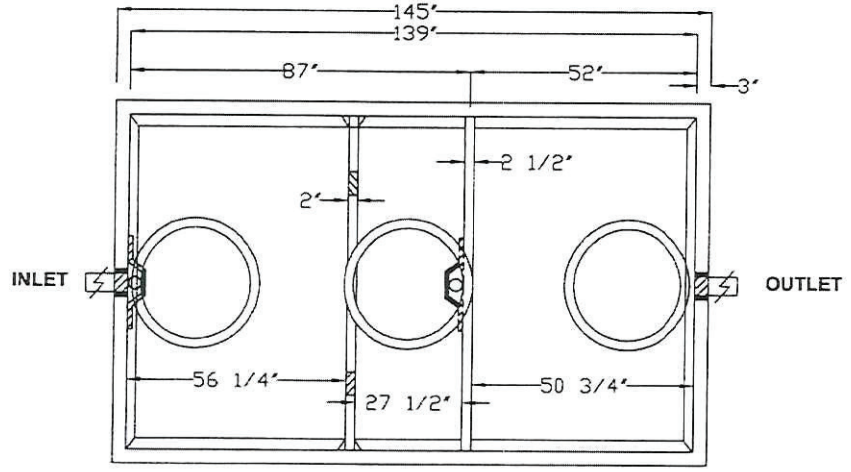

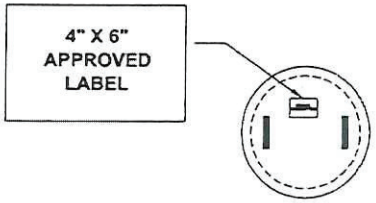

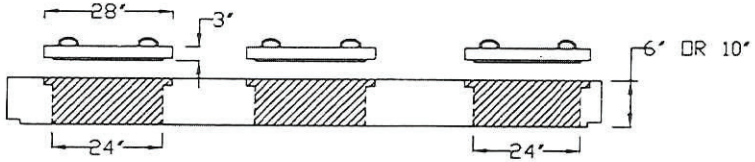

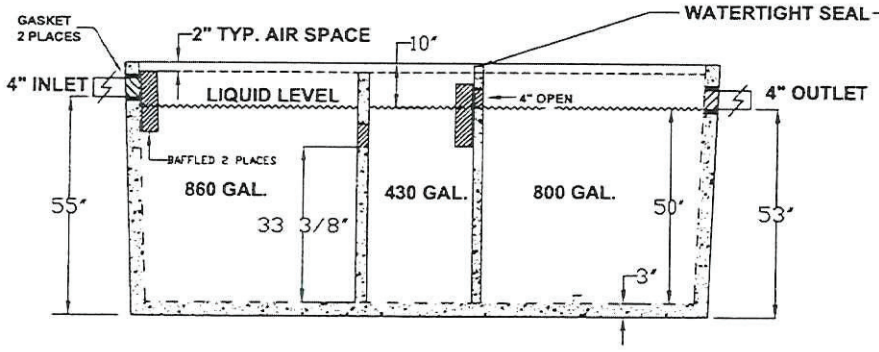

(DIM. WITH 6" COVER SHOWN)

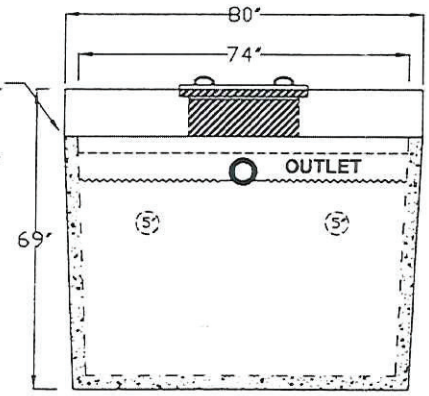

GROVE CONCRETE & SUPPLY, INC.
18426 DURAND AVENUE P.O. BOX 363
UNION GROVE, WISCONSIN 53182
(262) 878-2030 FAX (262) 878-4222
GroveConcrete.com

NOTES:

1. REINFORCED CONCRETE 4,000 PSI MIN.
2. (GASKETED 4" OPENINGS) PRESS SEAL, TUFF TITE OR EQUAL.
3. ALL BAFFLES & FILTERS TO BE INSTALLED BY INSTALLER TO MEET STATE & LOCAL CODES.

1290 GAL. 2 COMP - 800 GAL. PUMP
SEPTIC & PUMP- SEPTIC SEPTIC-GREASE OR HOLDING OR PUMP

FOR ANY MODIFICATIONS CALL GROVE CONCRETE

DRAWN BY: RAY	DATE: 6/11/15
SCALE: NTS	EST. WIEGHT: 12,494 LBS. TANK NO TOP; 19,500 LBS. WITH 6" TOP; 23,450 LBS. WITH 10" TOP
DWG. # TNK-2000-3C	VERSION: 00001
	ILL. APPROVAL # 114

APPROVED BY:

THIS DRAWING AND THE INFORMATION CONTAINED HERON IS THE EXCLUSIVE PROPERTY OF GROVE CONCRETE & SUPPLY, INC. AND SHALL NOT BE REPRODUCED, USED, OR DISCLOSED TO OTHERS EXCEPT AS AUTHORIZED THROUGH WRITTEN CONCENT FROM GROVE CONCRETE & SUPPLY, INC.