20150256A

WLP1800/1100 BIO – 750 GPD MICROFAST®0.75

TANK SPECIFICATIONS

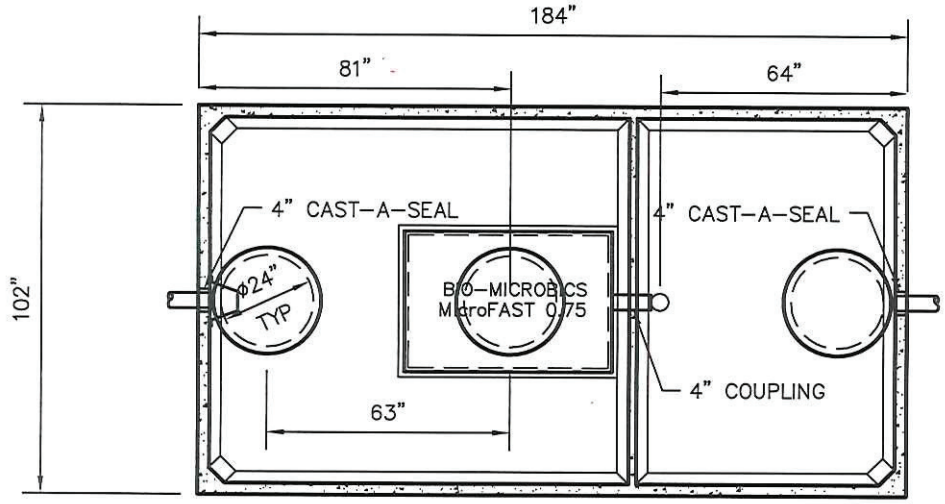

TOP VIEW

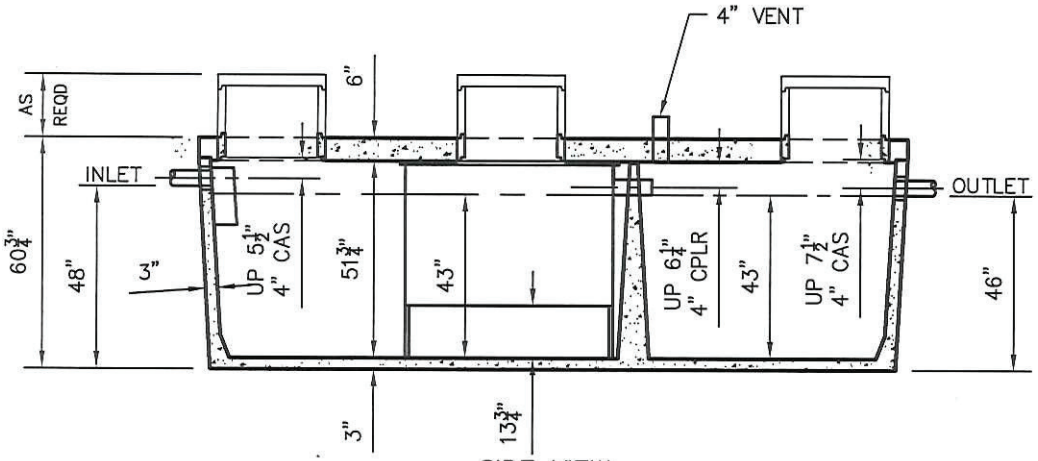

SIDE VIEW

DIMENSIONS:
- WALL: 3"
- BOTTOM: 3"
- COVER: 6"
- MANHOLE: 24" I.D. PRECAST CONCRETE RISER
- HEIGHT: 60–3/4" O.D.
- LENGTH: 184" O.D.
- WIDTH: 102" O.D.
- BELOW INLET: 48" O.D.
- LIQUID LEVEL: 43"
- WEIGHT: TANK 15,050 LBS
- WEIGHT: COVER 9,300 LBS

INLET AND OUTLET:
4" CAST–A–SEAL BOOT OR EQUAL

INLET AND OUTLET BAFFLES:
AS SHOWN

LIQUID CAPACITY: 41.86 GAL/IN (BIO)
25.58 GAL/IN (PUMP)

LOADING DESIGN: 8'–0" UNSATURATED SOIL

COVER: MIX DESIGN #8 (NO FIBER)
TANK: MIX DESIGN #9 (SMALL FIBER)

CUSTOMIZED TANKS:
FOR CUSTOM TANKS CONTACT WIESER CONCRETE

Conditionally APPROVED
SEE CORRESPONDENCE

DRAWINGS SUBMITTED FOR APPROVAL
APPROVED BY: _____
APPROVAL DATE: _____
PRODUCTS NEEDED BY: _____

TANKS ARE MANUFACTURED TO MEET OR EXCEED ASTM C–1227 REQUIREMENTS

PRE–POUR:
POST–POUR:
SCALE: 1/4"=1'–0"
REV.
DATE: .
DRAWN BY: WCP
DATE: 00/00/00
FILE: WLP1800/1100 BIO MICROFAST 750

WIESER CONCRETE
2815 RILEY ROAD PORTAGE, WI 53901
800–362–7220

WLP1800/1100
SEPTIC MANUAL

SHEET NO. 1 OF 1