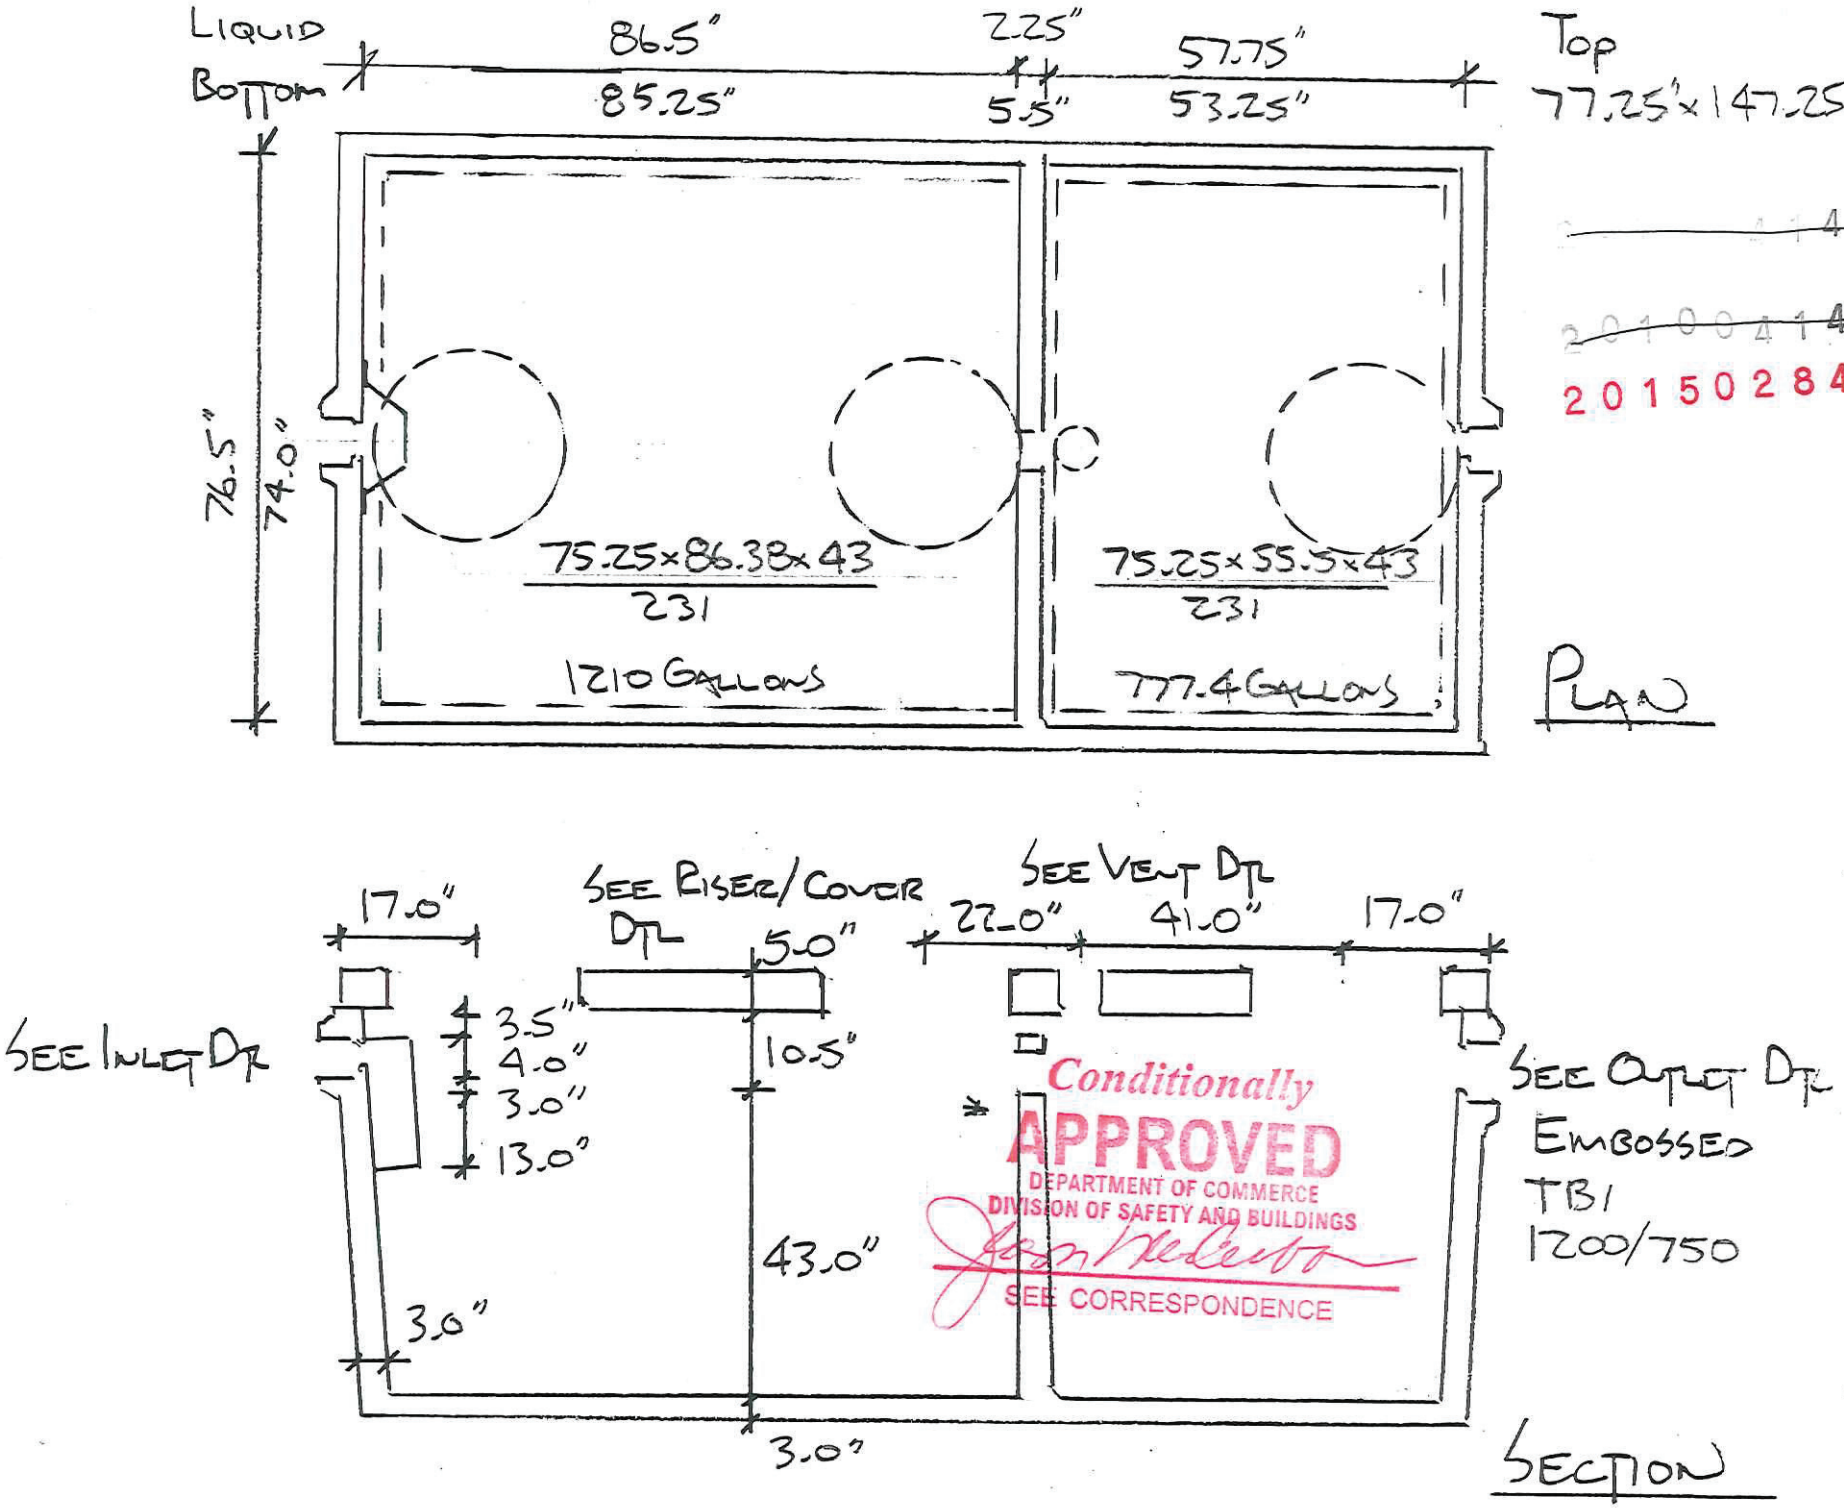

Conditionally APPROVED
DEPARTMENT OF COMMERCE
DIVISION OF SAFETY AND BUILDINGS
SEE CORRESPONDENCE

20150284

20060058 * SEPTIC/SEPTIC ADD BAFFLE

1200/750 SEPTIC/PUMP

TRAPP BROS INC
WOODRUFF WI 9-1-10