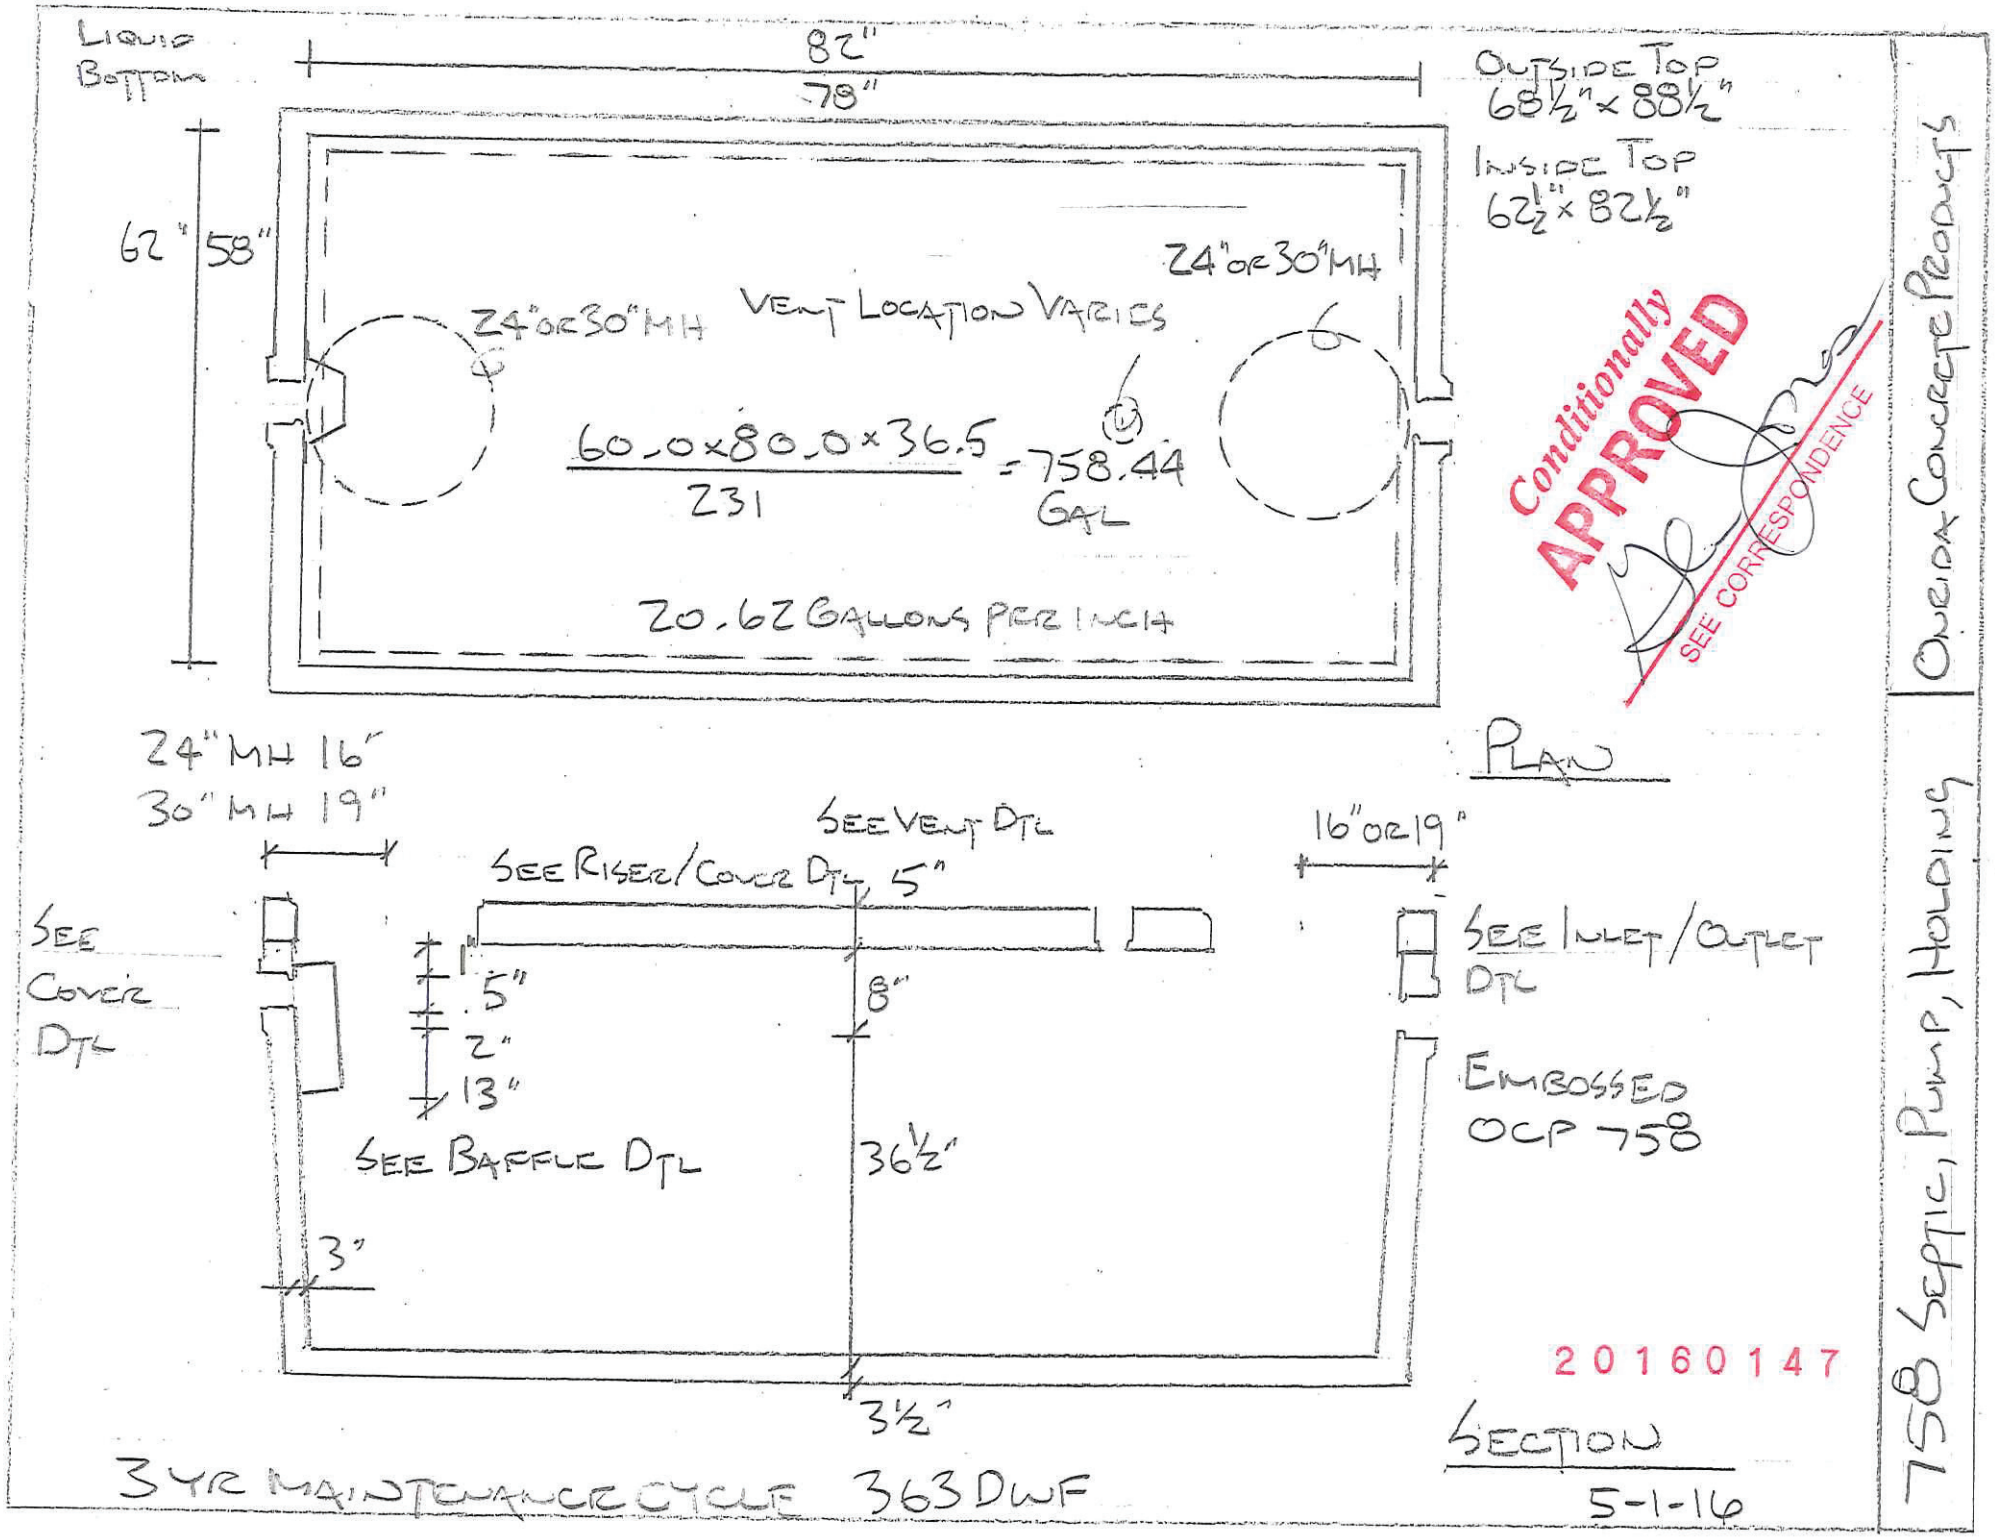
LIQUID BOTTOM
82"
78"
OUTSIDE TOP 68½" x 88½"
INSIDE TOP 62½" x 82½"
62"
58"
24" OR 30" MH
VENT LOCATION VARIES
24" OR 30" MH
60.0 x 80.0 x 36.5 / 231 = 758.44 GAL
20.62 GALLONS PER INCH
Conditionally APPROVED
SEE CORRESPONDENCE
PLAN
24" MH 16"
30" MH 19"
SEE VENT DTL
SEE RISER/COVER DTL 5"
16" OR 19"
SEE COVER DTL
1"
.5"
2"
13"
8"
SEE INLET/OUTLET DTL
EMBOSSED OCP 758
SEE BAFFLE DTL
36½"
3"
3½"
20160147
SECTION
5-1-16
3 YR MAINTENANCE CYCLE 363 DWF
758 SEPTIC, PUMP, HOLDING
ONEIDA CONCRETE PRODUCTS